VECTORWORKS EDUCATIONAL VERSION

FIRE LANE

FIRE LANE

FIRE LANE


SPLIT LEVEL DESIGN REFERENCE:




FIREPLACE ROOM DESIGN REFERENCE:



WINDOW ROOM DESIGN REFERENCE:

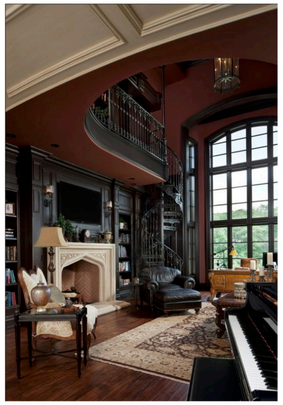

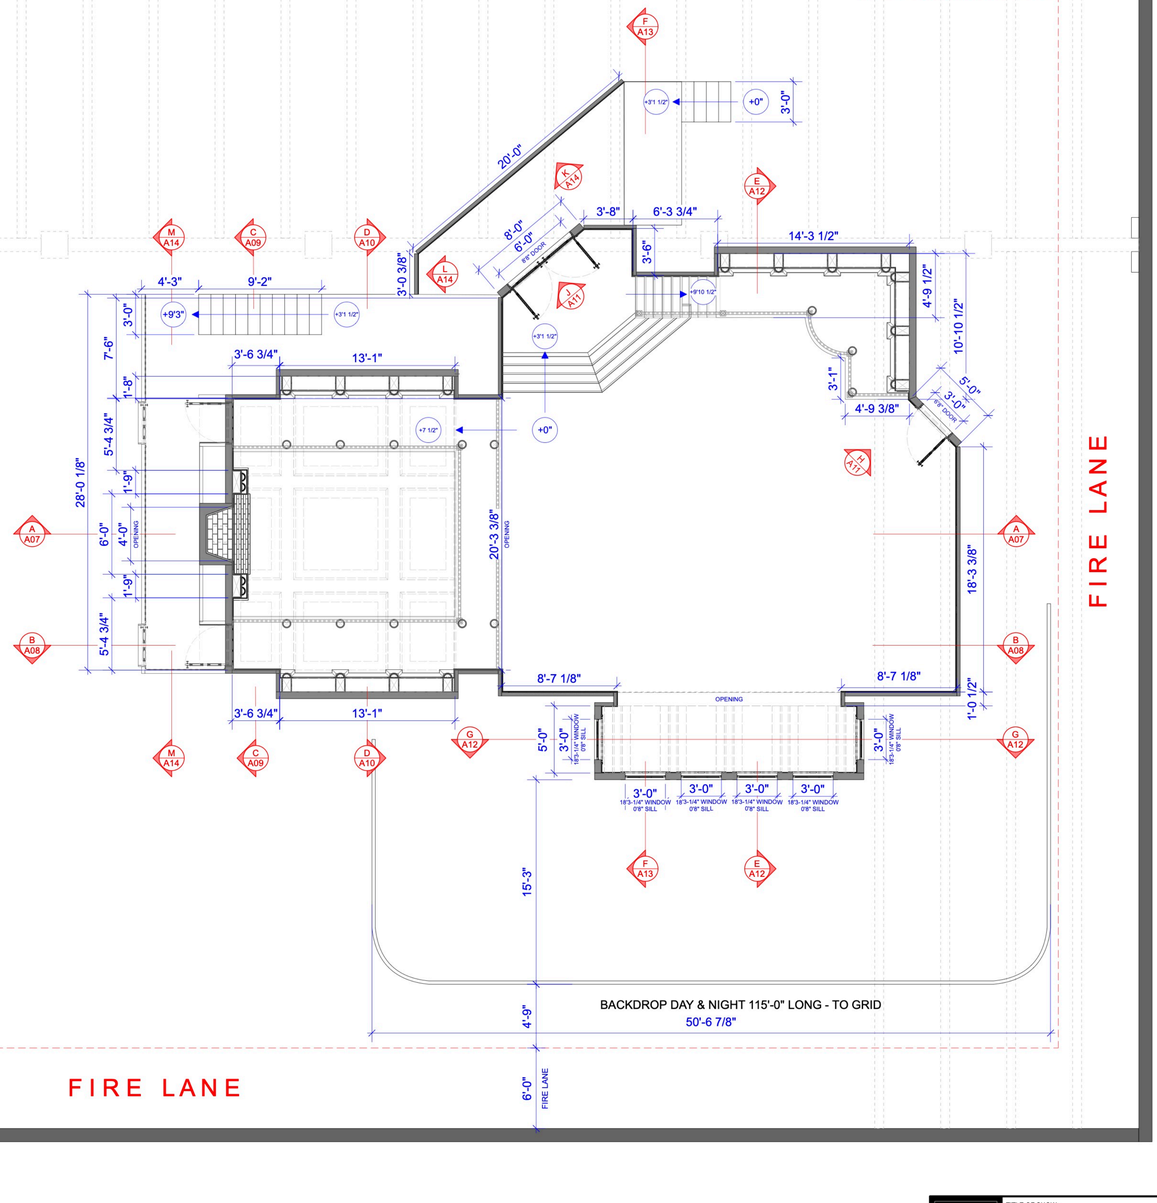

STAGE PLAN NOTES:

- EXTERIOR WALL THICKNESS: 1'-0" OR AS NOTED
- INTERIOR WALL THICKNESS: 0'-6" OR AS NOTED
- WILD WALLS: TBD
- SEE ELEVATION FOR WINDOW & DOOR HEIGHTS
- SEE DOOR/WINDOW/HARDWARE SCHEDULE ON SHEET B01

1 / A01 HERO LIBRARY STAGE PLAN - YORK STAGES: STAGE 04
Scale: 3/16" = 1'-0"

MALLORY GABBARD

TITLE OF SHOW: **HERO LIBRARY**

SET: HERO LIBRARY

SET # **101**

DRAWING: HERO LIBRARY STAGE PLAN - YORK STAGES : STAGE 4

LOCATION: YORK STAGES
1410 STORY AVENUE
BRONX, NY 10473

SHEET # **A01**
OF: 21

DRAWN BY: MALLORY GABBARD
CELL: 512-981-9600

SCALE: **3/16" = 1'-0"**


DATE: 04/06/2024

PREP DATE: FOREVER


SHOOT DATE: IN MY DREAMS

VECTORWORKS EDUCATIONAL VERSION


VECTORWORKS EDUCATIONAL VERSION

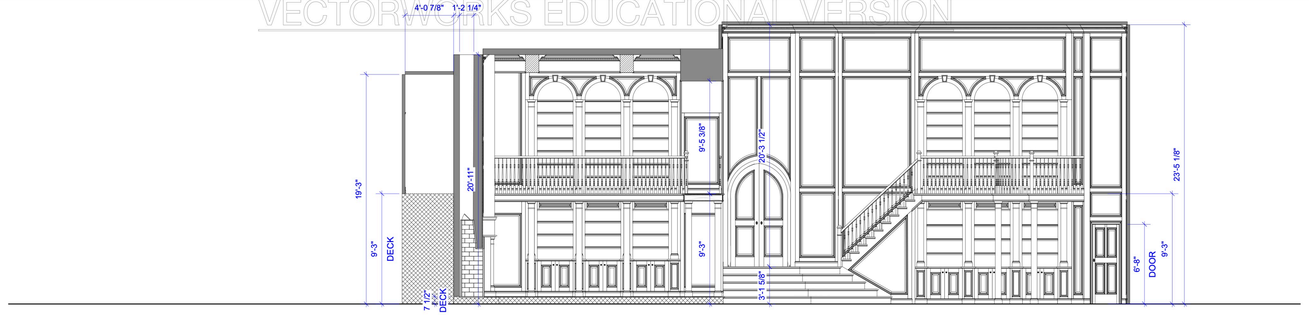

1 A02 HERO LIBRARY PLAN - STAGE & BACKDROP SECTION
Scale: 1/4" = 1'-0"

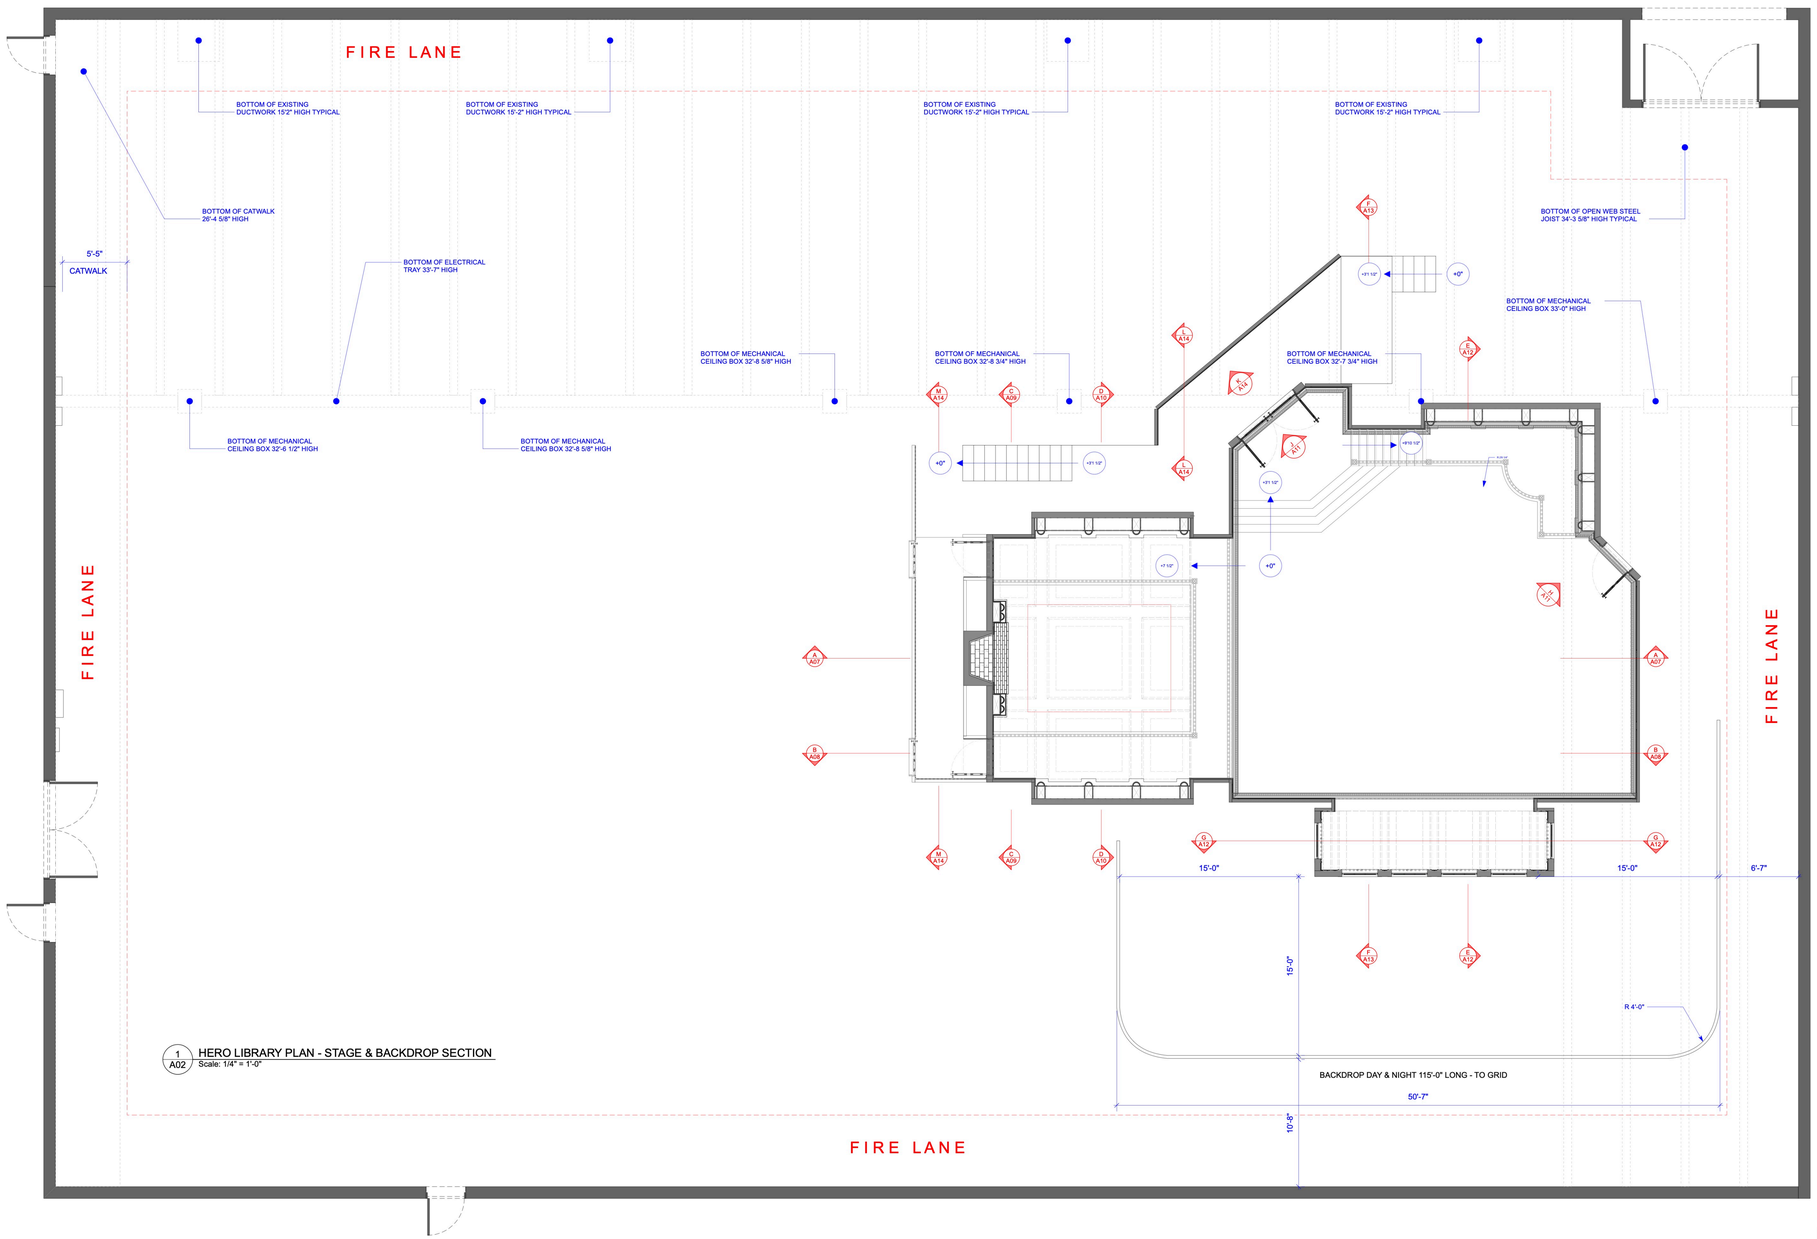


1 A02 HERO LIBRARY PLAN - STAGE & BACKDROP SECTION
Scale: 1/4" = 1'-0"

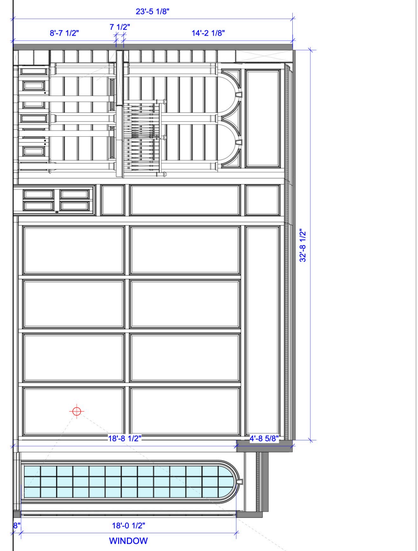


MALLORY GABBARD	TITLE OF SHOW: HERO LIBRARY
SET # 101	SET: HERO LIBRARY
SHEET # A02 OF: 21	DRAWING: HERO LIBRARY PLAN - STAGE & BACKDROP SECTIONS
	LOCATION: YORK STAGES 1410 STORY AVENUE BRONX, NY 10473
	DRAWN BY: MALLORY GABBARD CELL: 512-981-9600
	SCALE: 1/4" = 1'-0"
	DATE: 04/06/2024
	PROP DATE: FOREVER
	SHOOT DATE: IN MY DREAMS

VECTORWORKS EDUCATIONAL VERSION

VECTORWORKS EDUCATIONAL VERSION

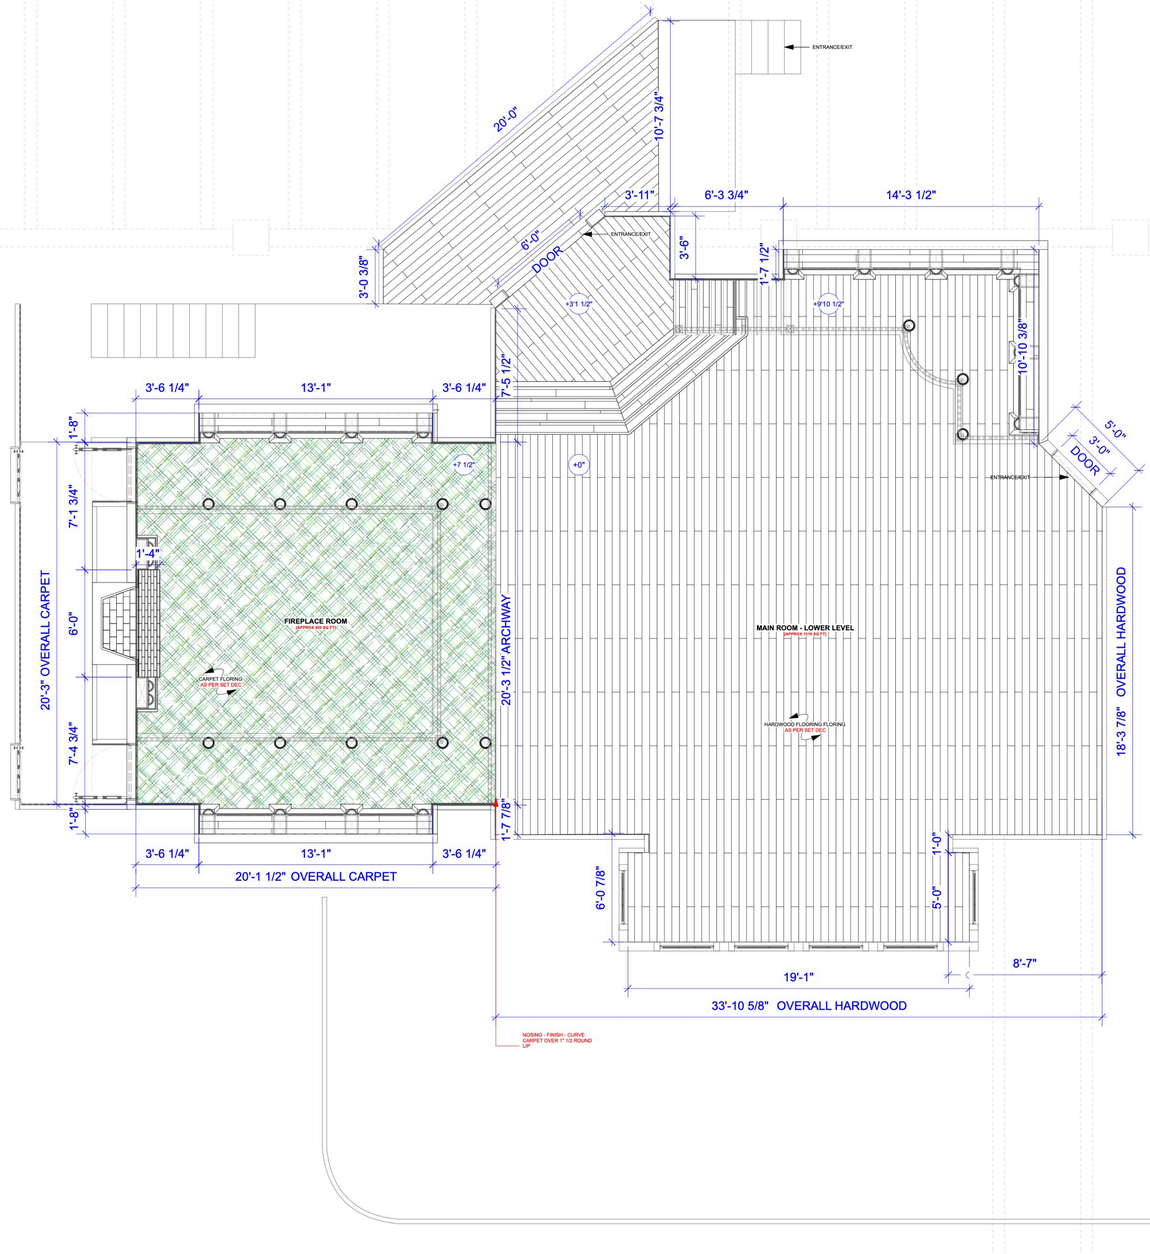

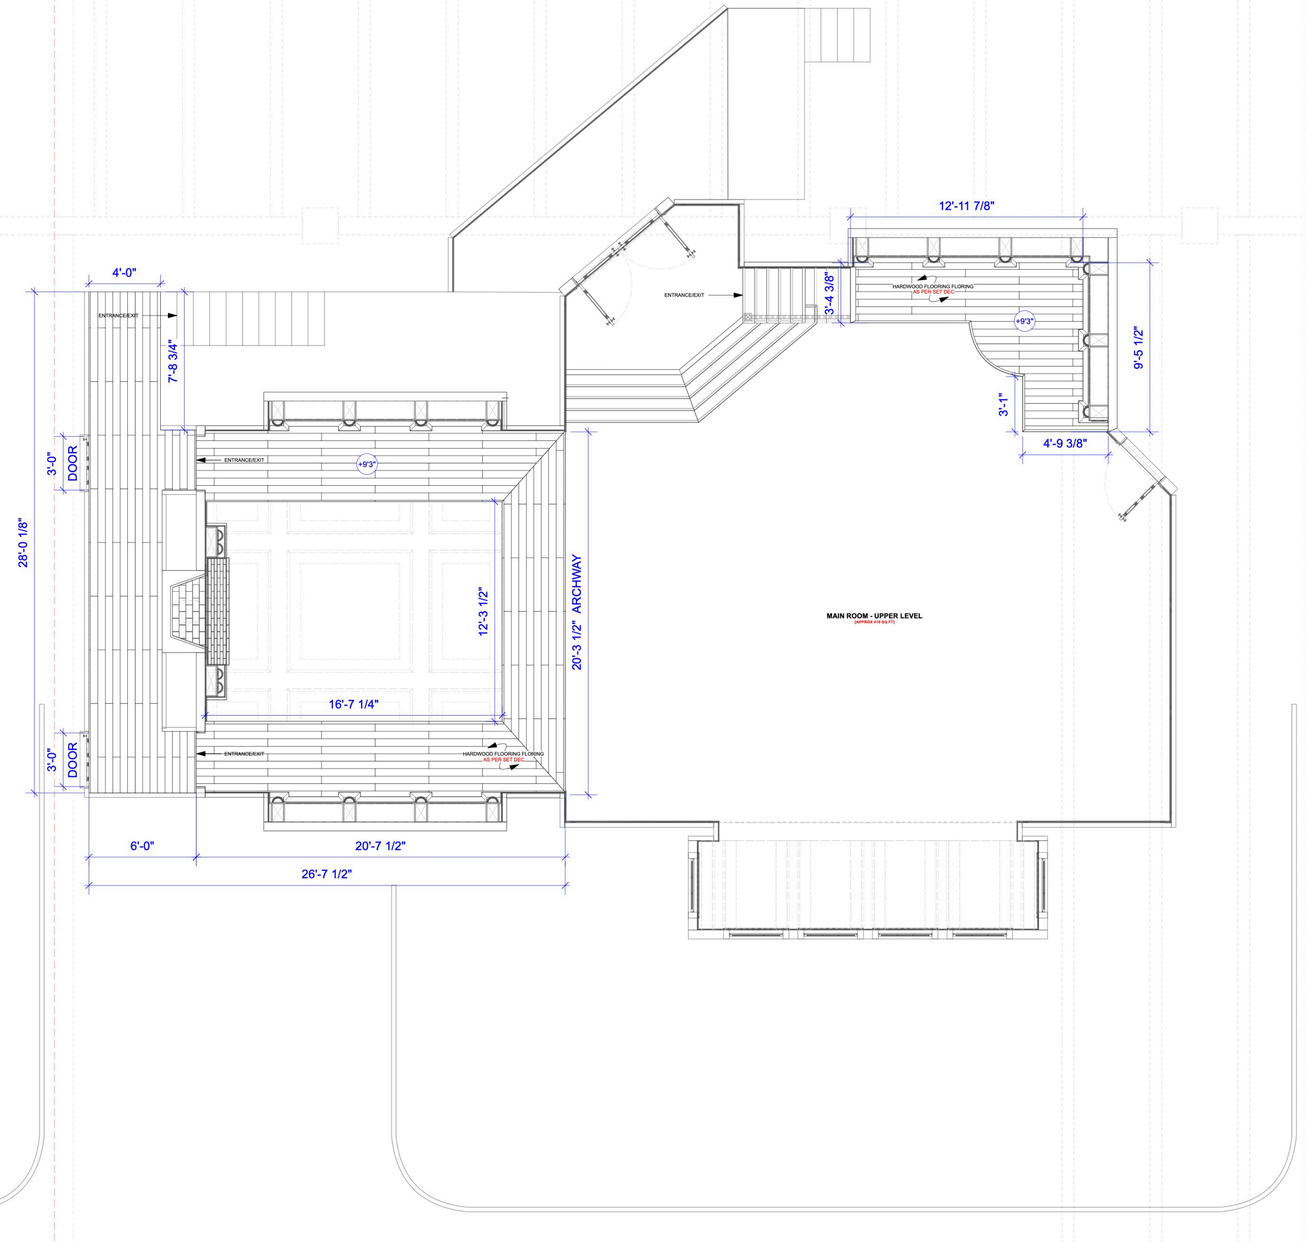

1 A03 HERO LIBRARY - FINISHED FLOOR PLAN AT 0'-0"
Scale: 1/4" = 1'-0"

2 A03 HERO LIBRARY - FINISHED FLOOR PLAN AT 0'0"
Scale: 1/4" = 1'-0"


FINISHED FLOOR PLAN NOTES:

- NOTE DIRECTIONAL PLACEMENT OF HARDWOOD ON DIFFERENT AREAS OF GROUNDPLAN
-FINISH CARPET OVER THE NOSE OF THE QUARTER ROUND
- ALL SADDLES & TRANSITION STRIPS COORDINATE WITH SET DEC


HARDWOOD FLOORING
SPEC: HMDPT T X5IN W WIRE BRUSHED SOLID HARDWOOD
THICKNESS: 3/4"
FINISH: BOCA RATON FRENCH OAK

CARPET
SPEC: MASLAND POSH 9455 ENVISION RESIDENTIAL CARPET
FINISH: HONED 485 SAPPHIRE

REFERENCE:
HARDWOOD FLOORING

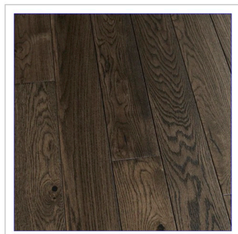

REFERENCE:
CARPET FLOORING

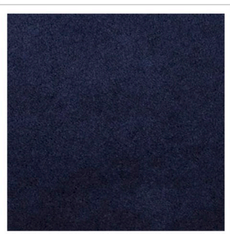

MALLORY GABBARD

TITLE OF SHOW :
HERO LIBRARY

SET:
HERO LIBRARY

SET #
101

DRAWING:
HERO LIBRARY - FINISHED FLOOR PLAN

LOCATION:
YORK STAGES
1410 STORY AVENUE
BRONX, NY 10473

SHEET #
A03
OF: 21

DRAWN BY:
MALLORY GABBARD

CELL:
512-981-9600

SCALE:
1/4" = 1'-0"


DATE:
04/06/2024

PREP DATE:
FOREVER

SHOOT DATE:
IN MY DREAMS

VECTORWORKS EDUCATIONAL VERSION

VECTORWORKS EDUCATIONAL VERSION

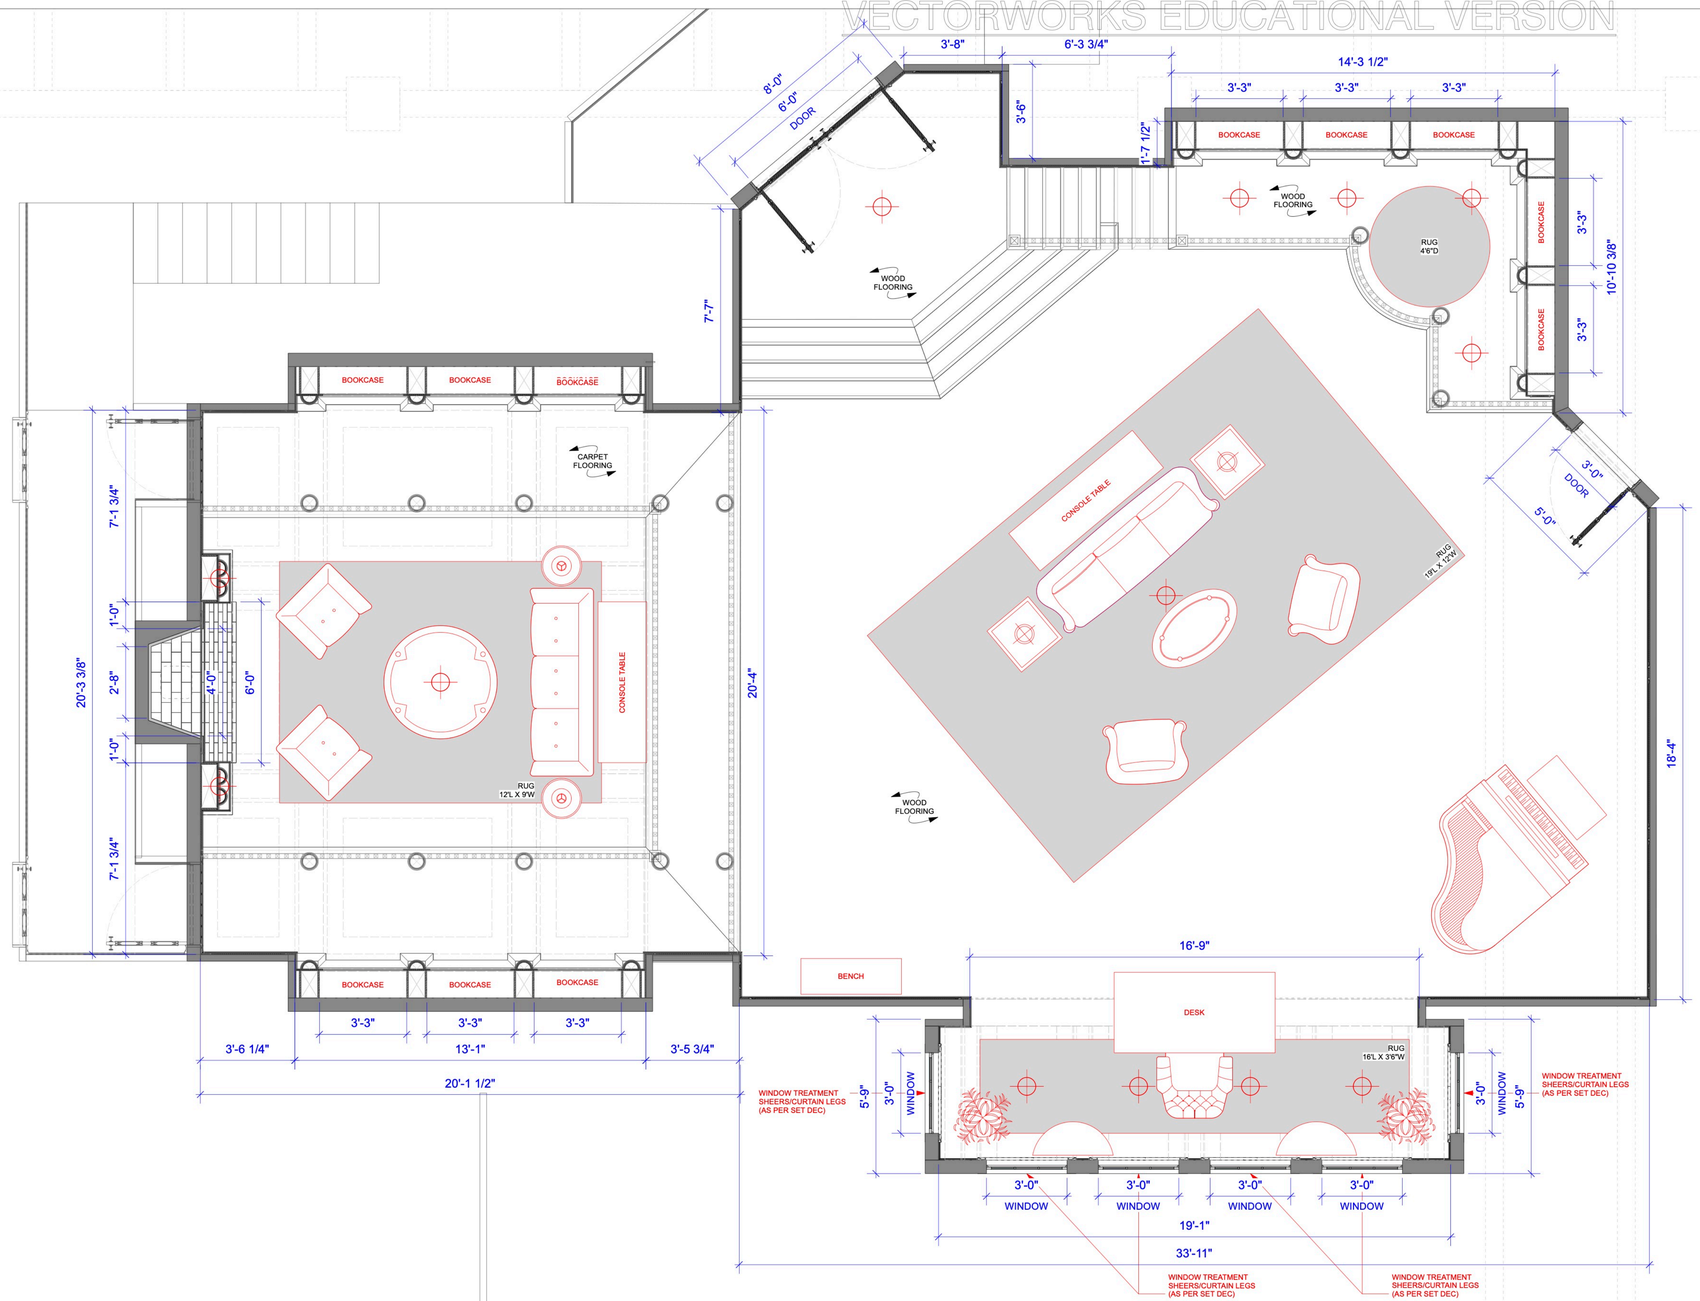

1 / A04 HERO LIBRARY- FURNITURE PLAN
Scale: 3/8" = 1'-0"

VECTORWORKS EDUCATIONAL VERSION

MALLORY GABBARD

TITLE OF SHOW: **HERO LIBRARY**

SET: HERO LIBRARY

SCALE: 3/8" = 1'-0"

SET # 101

DRAWING: HERO LIBRARY - FURNITURE PLAN

DATE: 04/06/2024

LOCATION: YORK STAGES
1410 STORY AVENUE
BRONX, NY 10473


PREP DATE: FORVER

SHEET # A04
OF: 21

DRAWN BY: MALLORY GABBARD
CELL: 512-981-9600

SHOOT DATE: IN MY DREAMS

VECTORWORKS EDUCATIONAL VERSION

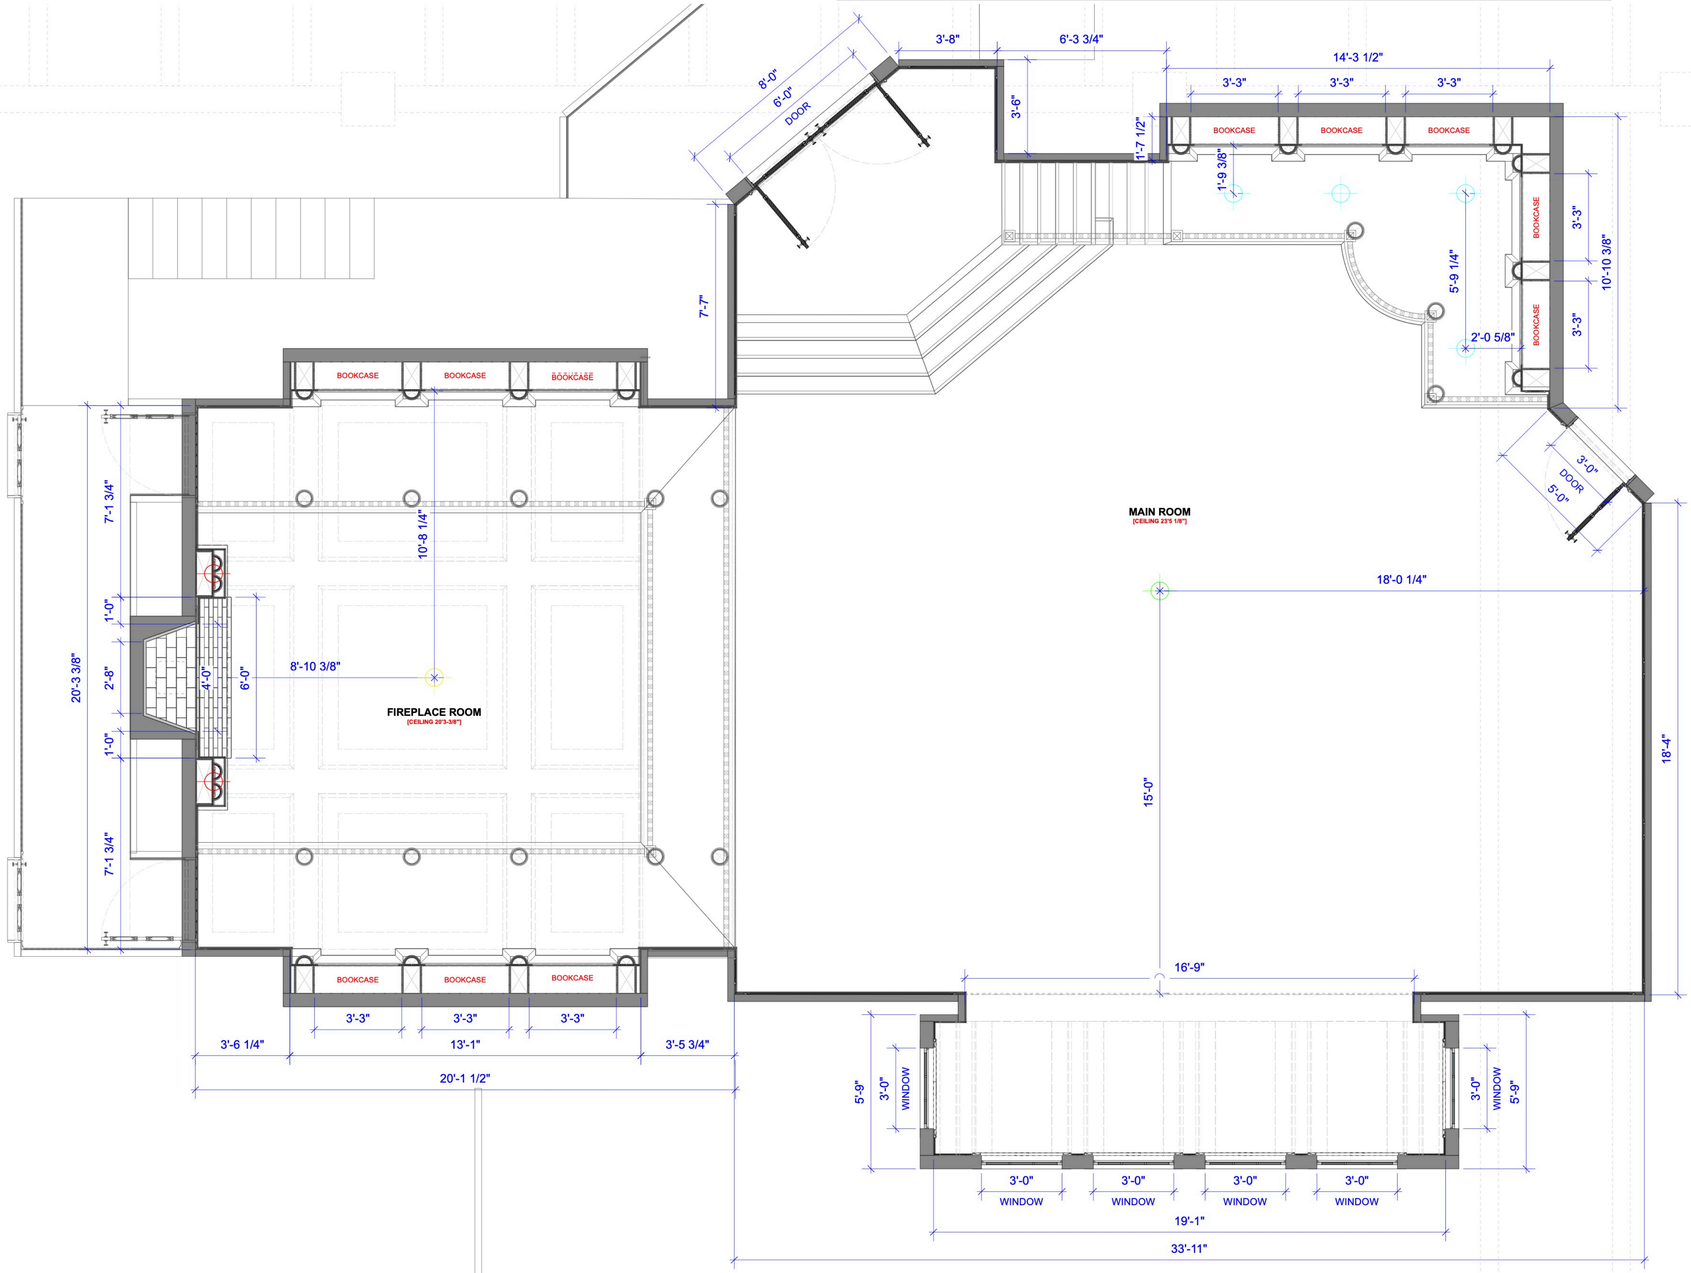



FIREPLACE SCONCES
8'-3" PLACEMENT HEIGHT

BUILD.COM
ANTIQUE BRASS FLUSH MOUNT FIXTURE
QUANITITY: X2



FIREPLACE ROOM CHANDELIER
20'3-3/8"CEILING HEIGHT

VISUAL COMFORT & CO
PARIS FLEAMARKET GRANDE CHANDELIER
- Antique Burnished Brass Finish
QUANITITY: X1



MAIN ROOM CHANDELIER
23'5-1/8" CEILING HEIGHT

CITY KNICKERBOCKER
TWENTY TWO LIGHT BRASS GEROGIAN CHANDELIER
QUANITITY: X1



BOOKCASE PENDANT LIGHTS
23'5-1/8" CEILING HEIGHT

WAYFAIR
DIAW 3-LIGHT UNIQUE/STATEMENT PENDANT
-Burnished Brass Finish
QUANITITY: X4

REFLECTED LIGHTING PLAN NOTES:

-ALL CEILING COMPLY WITH FIRE DEPARTMENT REQUIREMENTS. EITHER RIG THE CEILING TO BE TILTED OPEN OR OTHER RECCOMMENDATIONS AS PER FIRE COMPLAINCE.
- ALL CEILING HEIGHT NOTED ON THIS DRAWING ARE WALL HEIGHT FROM TOP OF DECK
- SEE CEILING PLAN ON SHEET A06
-CROWN MOLDINGS TO BE PAINTED BM 2144-70 : SEMI GLOSS
- FIREPLACE ROOM CEILING TO BE PAINTED BM 2063-70 : SEMI GLOSS
- MAIN ROOM CEILING TO BE PAINTED BM 2144-70 : SEMI GLOSS

1 / A05 HERO LIBRARY- REFLECTED LIGHTING PLAN
Scale: 3/8" = 1'-0"


MALLORY GABBARD

TITLE OF SHOW:
HERO LIBRARY

SET: HERO LIBRARY
SCALE: 3/8" = 1'-0"
SET # 101
DRAWING: HERO LIBRARY - REFLECTED LIGHTING PLAN
DATE: 04/06/2024
LOCATION: YORK STAGES, 1410 STORY AVENUE, BRONX, NY 10473
PREP DATE: FORVER
SHEET # A05
OF: 21
DRAWN BY: MALLORY GABBARD
CELL: 512-981-9600
SHOOT DATE: IN MY DREAMS

VECTORWORKS EDUCATIONAL VERSION

VECTORWORKS EDUCATIONAL VERSION

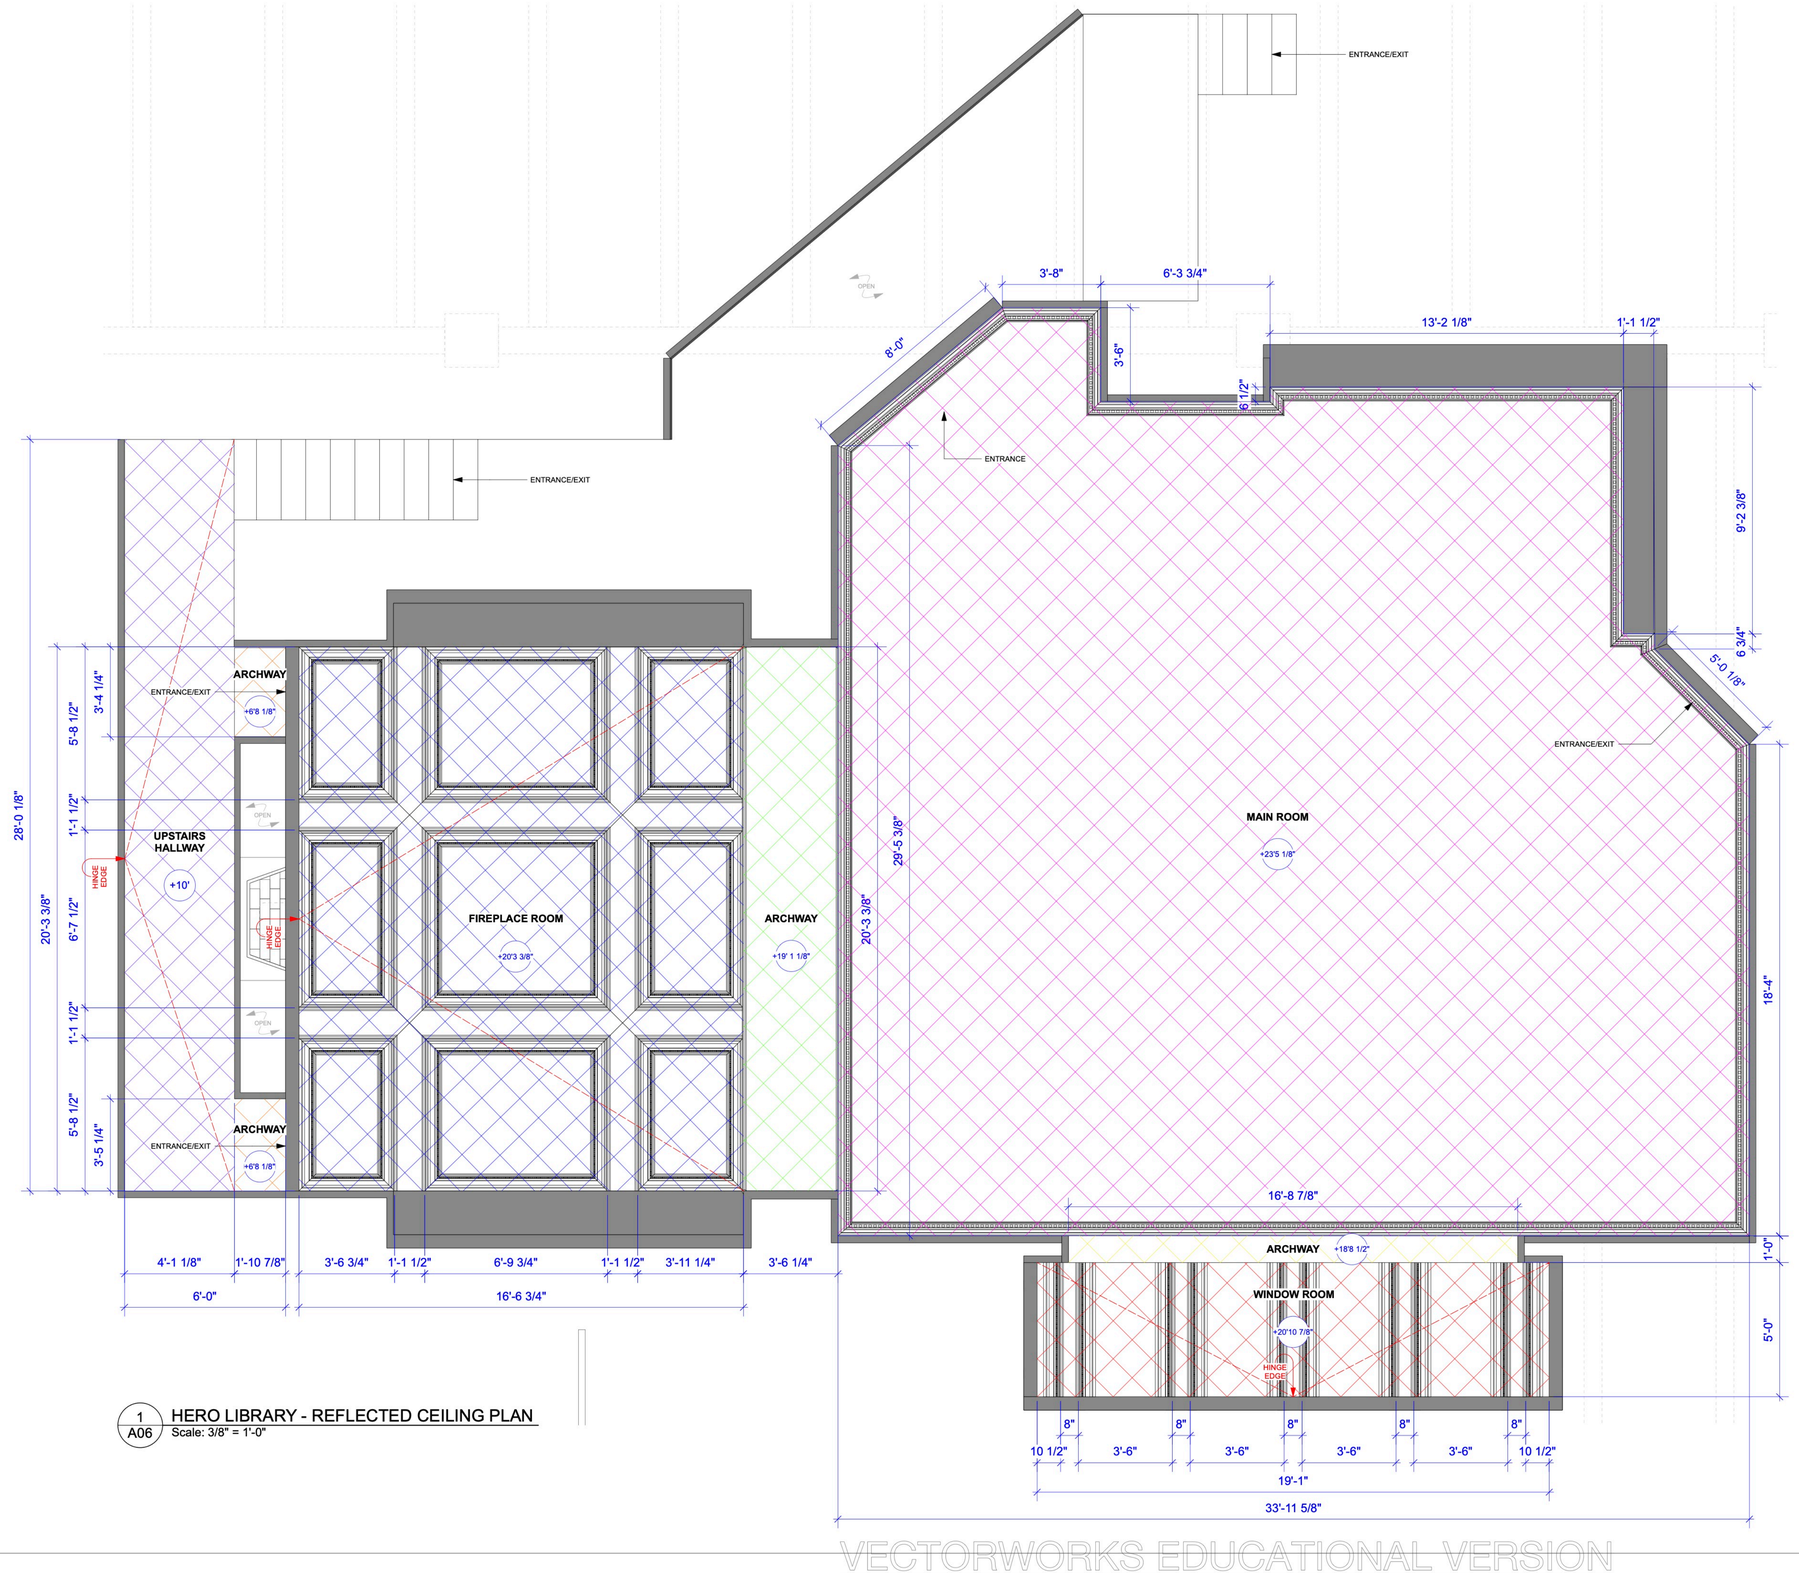

1 / A06 HERO LIBRARY - REFLECTED CEILING PLAN
Scale: 3/8" = 1'-0"

CEILING PLAN NOTES:

-ALL CEILING COMPLY WITH FIRE DEPARTMENT REQUIREMENTS. EITHER RIG THE CEILING TO BE TILTED OPEN OR OTHER RECCOMMENDATIONS AS PER FIRE COMPLAINCE.
- ALL CEILING HEIGHT NOTED ON THIS DRAWING ARE WALL HEIGHT FROM TOP OF DECK
- SEE REFLECTED LIGHTING PLAN ON SHEET A05
-CROWN MOLDINGS TO BE PAINTED BM 2144-70 : SEMI GLOSS
- FIREPLACE ROOM CEILING TO BE PAINTED BM 2063-70 : SEMI GLOSS
- MAIN ROOM CEILING TO BE PAINTED BM 2144-70 : SEMI GLOSS

PAINTED HARD CEILING
20'10-7/8" CEILING HEIGHT
19'4-7/8" BOTTOM OF BEAMS HEIGHT
LOCATION: WINDOW ROOM
PAINT: BM 2144-70 : SEMIGLOSS

PAINTED HARD CEILING
6'8-1/8" CEILING HEIGHT
LOCATION: SECOND STORY ARCHWAYS
PAINT: BM 2066-10 : SEMIGLOSS

PAINTED HARD CEILING
18'8-1/2" CEILING HEIGHT
LOCATION: WINDOW ROOM ARCHWAY
PAINT: MATCH TO WOODEN TRIM

PAINTED HARD CEILING
19'1 1/8" CEILING HEIGHT
LOCATION: FIREPLACE ROOM ARCHWAY
PAINT: MATCH TO WOODEN TRIM

PAINTED HARD CEILING
20'3-3/8" CEILING HEIGHT
18'9-3/8" BOTTOM OF BEAMS HEIGHT
LOCATION: FIREPLACE ROOM
PAINT: BM 2063-70 : SEMI GLOSS

PAINTED HARD CEILING
10'-0" CEILING HEIGHT
LOCATION: SECOND STORY HALLWAY
PAINT: BM 2144-70 : SEMI GLOSS

PAINTED HARD CEILING
23'5-1/8" CEILING HEIGHT
LOCATION: MAIN ROOM
PAINT: BM 2144-70 : SEMI GLOSS

MALLORY GABBARD


TITLE OF SHOW: **HERO LIBRARY**


SET: HERO LIBRARY
SET # 101
DRAWING: HERO LIBRARY - REFLECTED CEILING PLAN
LOCATION: YORK STAGES, 1410 STORY AVENUE, BRONX, NY 10473
SHEET # A06
OF: 21
DRAWN BY: MALLORY GABBARD
CELL: 512-981-9600

SCALE: 3/8" = 1'-0"
DATE: 04/06/2024
PREP DATE: FORVER
SHOOT DATE: IN MY DREAMS

VECTORWORKS EDUCATIONAL VERSION

VECTORWORKS EDUCATIONAL VERSION

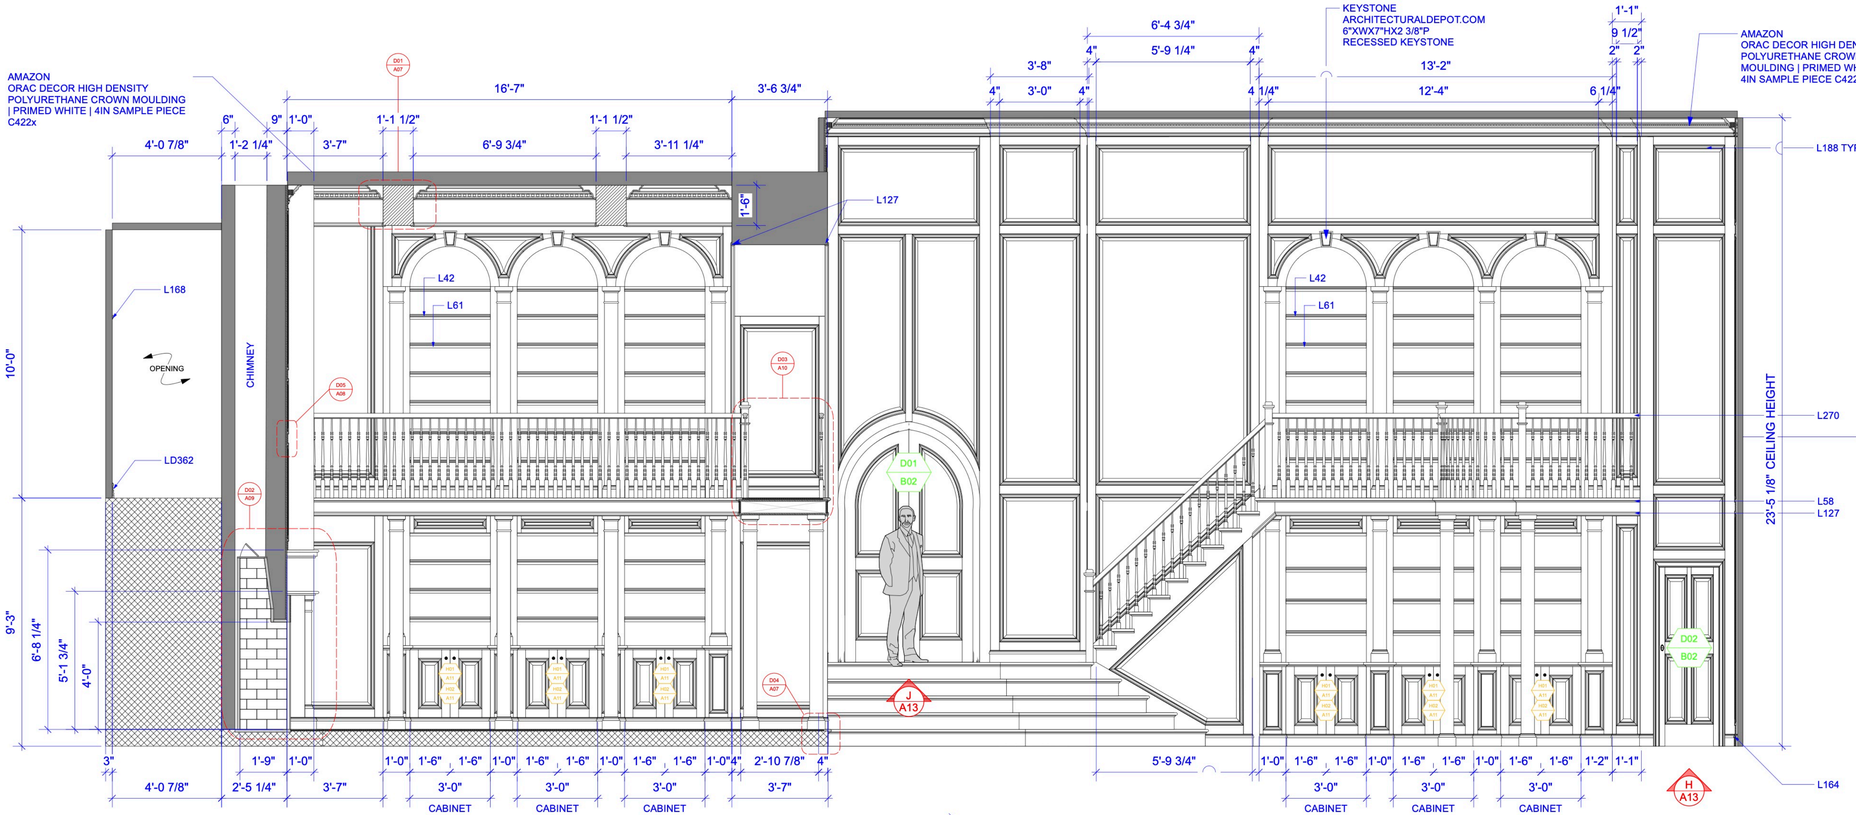


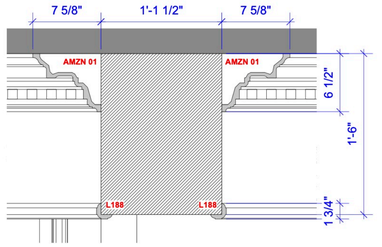


D01 / A07 **DETAIL 01 - FIREPLACE ROOM - COFFERED CEILING DETAIL**
Scale: 1 1/2" = 1'-0"



TYP. CROWN MOLDING REFERENCE:
AMAZON
ORAC DECOR HIGH DENSITY POLYURETHANE CROWN MOULDING | PRIMED WHITE | 4IN SAMPLE PIECE C422x

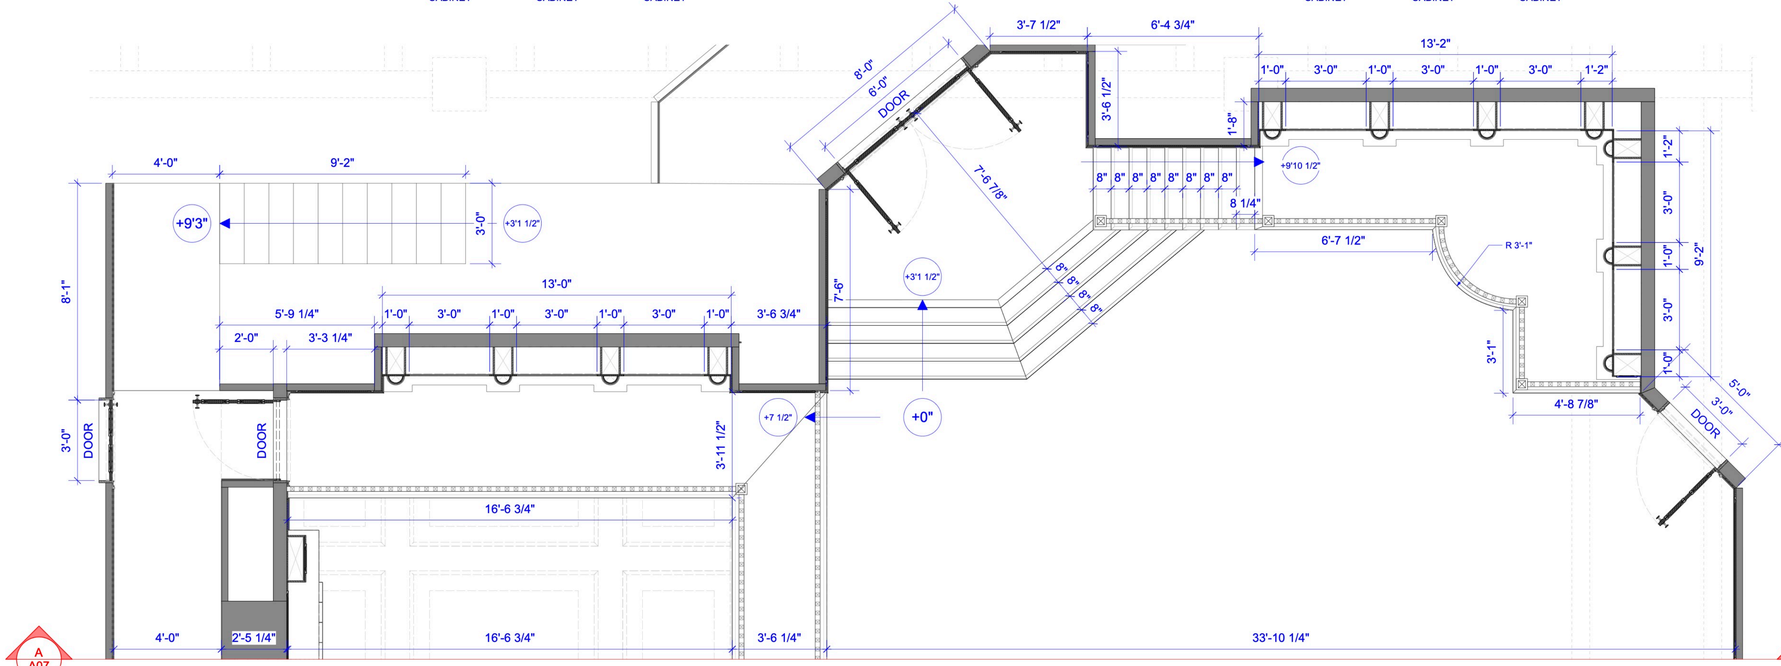

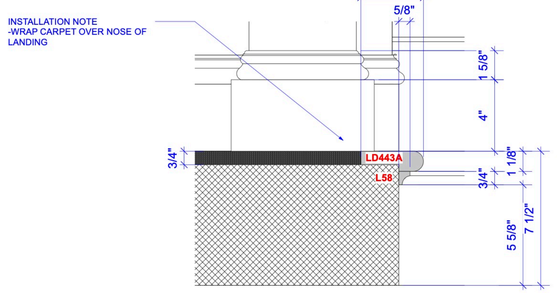

D04 / A07 **DETAIL 04 - FIREPLACE ROOM - NOSE & COVE DETAIL**
Scale: 3" = 1'-0"

1 / A07 **HERO LIBRARY ELEVATION - A**
Scale: 3/8" = 1'-0"

MALLORY GABBARD

TITLE OF SHOW: **HERO LIBRARY**

SET: **HERO LIBRARY**

SET # **101**

SHEET # **A07**
OF: 21

DRAWING: **HERO LIBRARY - ELEVATION A-A**

LOCATION: **YORK STAGES**
1410 STORY AVENUE
BRONX, NY 10473

DRAWN BY: **MALLORY GABBARD**

CELL: **512-981-9600**

SCALE: **3/8" = 1'-0"** OR AS NOTED


DATE: **04/06/2024**


PREP DATE: **FORVER**

SHOOT DATE: **IN MY DREAMS**


VECTORWORKS EDUCATIONAL VERSION

VECTORWORKS EDUCATIONAL VERSION

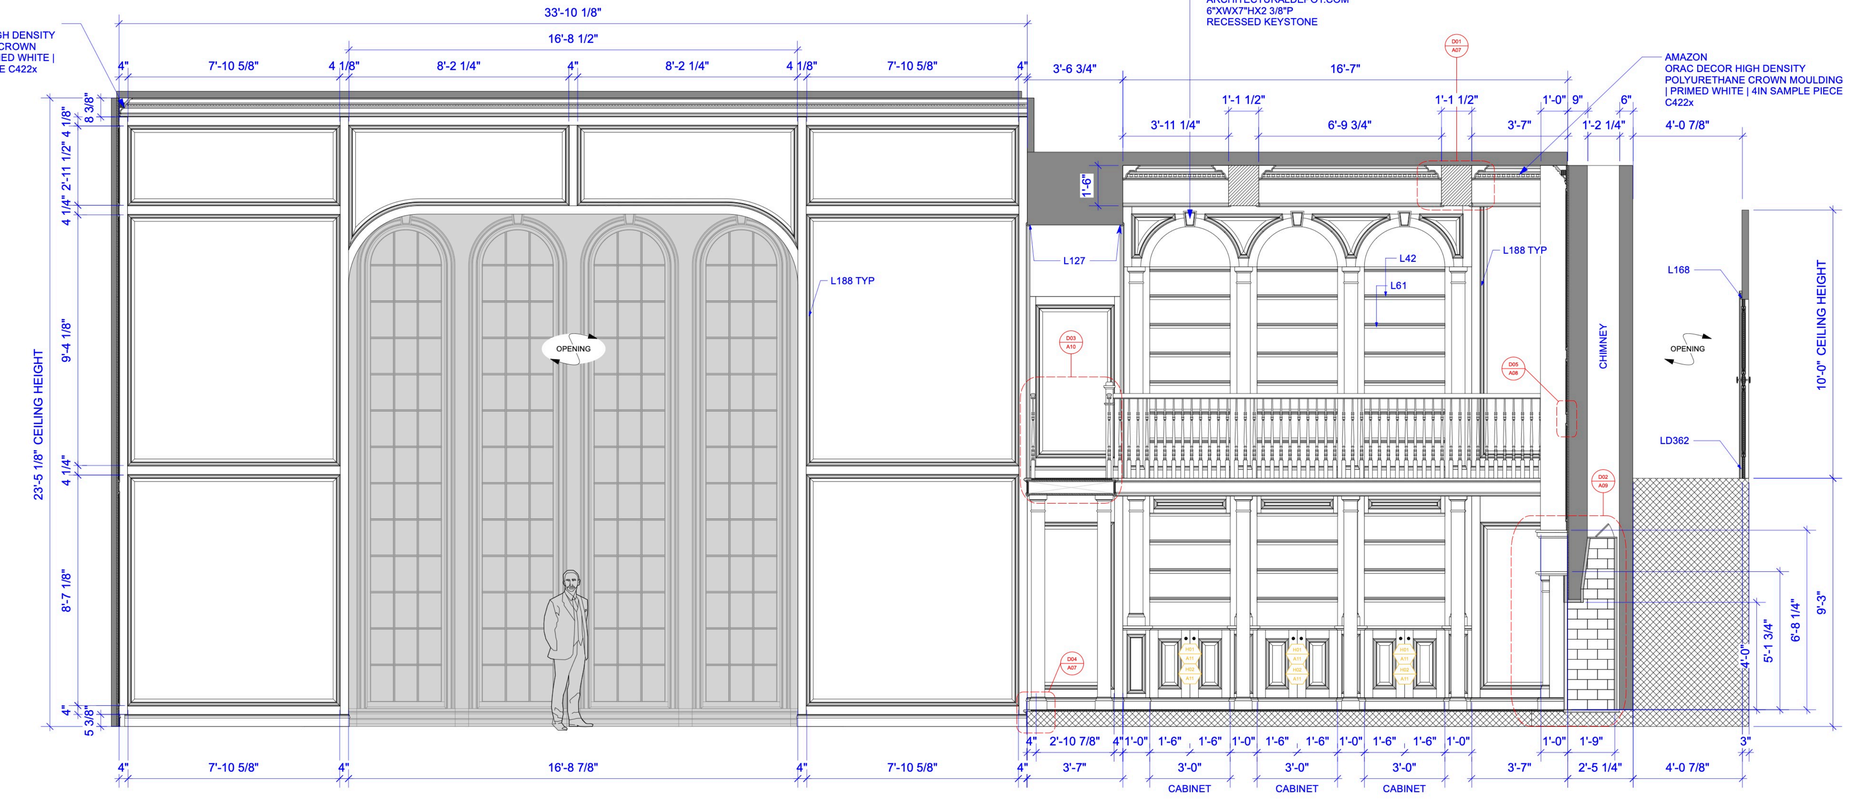

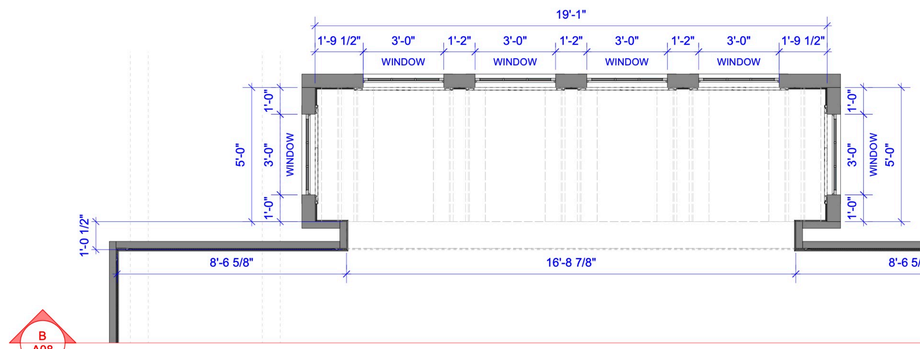


1 / A08 HERO LIBRARY ELEVATION - B
Scale: 3/8" = 1'-0"

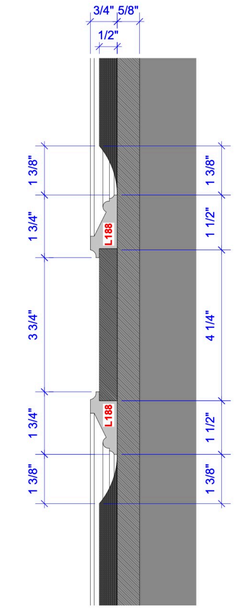

D05 / A08 DETAIL 05 - RAISED PANEL MOULDING DETAIL
Scale: Half Actual Size

TYP. RAISED PANEL REFERENCE



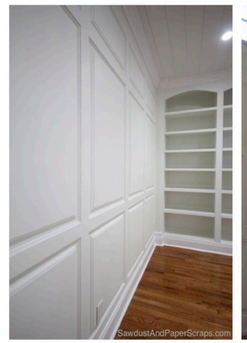





MALLORY GABBARD	TITLE OF SHOW: **HERO LIBRARY**
SET # **101**	SET: **HERO LIBRARY**
SHEET # **A08** OF: 21	DRAWING: **HERO LIBRARY - ELEVATION B-B**
	LOCATION: **YORK STAGES 1410 STORY AVENUE BRONX, NY 10473**
	DRAWN BY: **MALLORY GABBARD** CELL: **512-981-9600**
	SCALE: **3/8" = 1'-0"** OR AS NOTED
	DATE: **04/06/2024**
	PREP DATE: **FORVER**
	SHOOT DATE: **IN MY DREAMS**

VECTORWORKS EDUCATIONAL VERSION

VECTORWORKS EDUCATIONAL VERSION

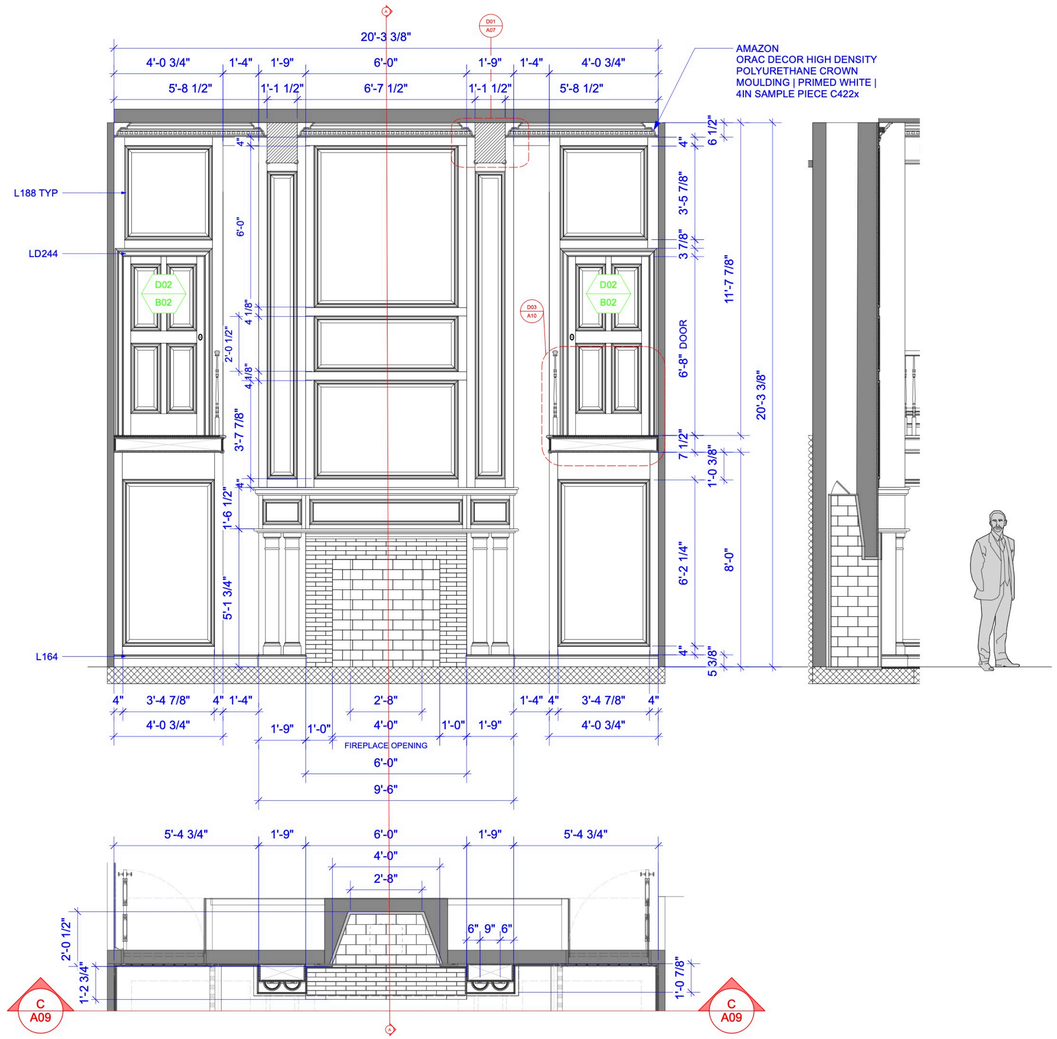

1 A09 HERO LIBRARY ELEVATION - C
Scale: 3/8" = 1'-0"

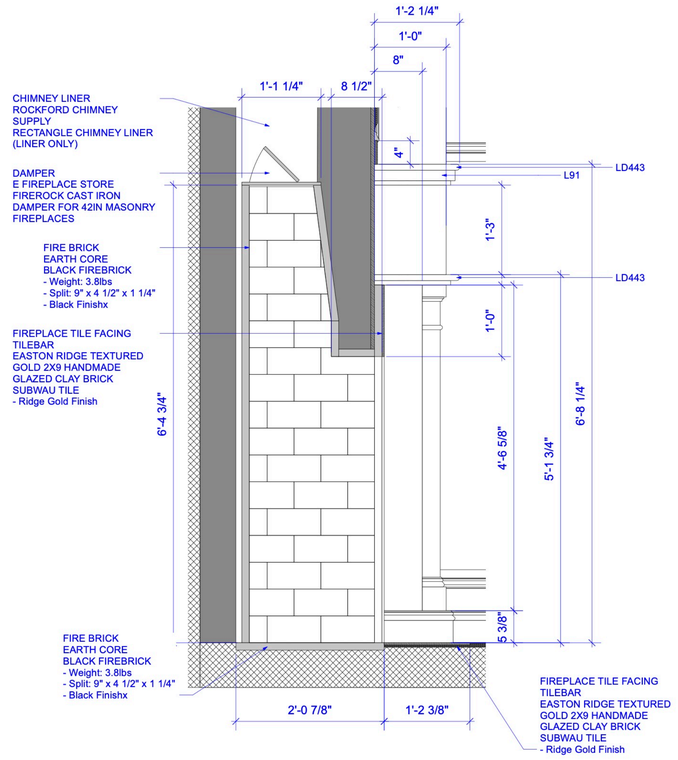

D02 A09 DETAIL 02 - FIREPLACE DETAIL
Scale: 1" = 1'-0"

FIREPLACE ROOM DESIGN REFERENCE:





FIREPLACE TILE FACING REFERENCE:
TILEBAR
EASTON RIDGE TEXTURED GOLD 2X9 HANDMADE GLAZED CLAY BRICK SUBWAU TILE
- Ridge Gold Finish




POTENTIAL PREBUILT FIRE BRICK REFERENCE:
WOODLAND DIRECT
63" PRE-CAST MASONRY FIREBOX KIT - WOOD BURNING

Product Images



Rectangle Chimney Liner (Liner Only)

CHIMNEY LINER REFERENCE:
ROCKFORD CHIMNEY SUPPLY
RECTANGLE CHIMNEY LINER (LINER ONLY)

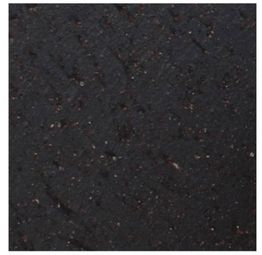

HALF THICKNESS FIRE BRICK REFERENCE:
EARTH CORE
BLACK FIREBRICK
- Weight: 3.8lbs
- Split: 9" x 4 1/2" x 1 1/4"
- Black Finishx




DAMPER REFERENCE:
E FIREPLACE STORE
FIREROCK CAST IRON DAMPER FOR 42IN MASONRY FIREPLACES


MALLORY GABBARD	TITLE OF SHOW: **HERO LIBRARY**	
SET # **101**	SET: **HERO LIBRARY**	SCALE: **3/8" = 1'-0"** OR AS NOTED
	DRAWING: **HERO LIBRARY - ELEVATIONS C-C/DETAILS**	DATE: **04/06/2024**
SHEET # **A09** OF: 21	LOCATION: **YORK STAGES 1410 STORY AVENUE BRONX, NY 10473**	PREP DATE: **FORVER**
	DRAWN BY: **MALLORY GABBARD** CELL: **512-981-9600**	SHOOT DATE: **IN MY DREAMS**

VECTORWORKS EDUCATIONAL VERSION


VECTORWORKS EDUCATIONAL VERSION

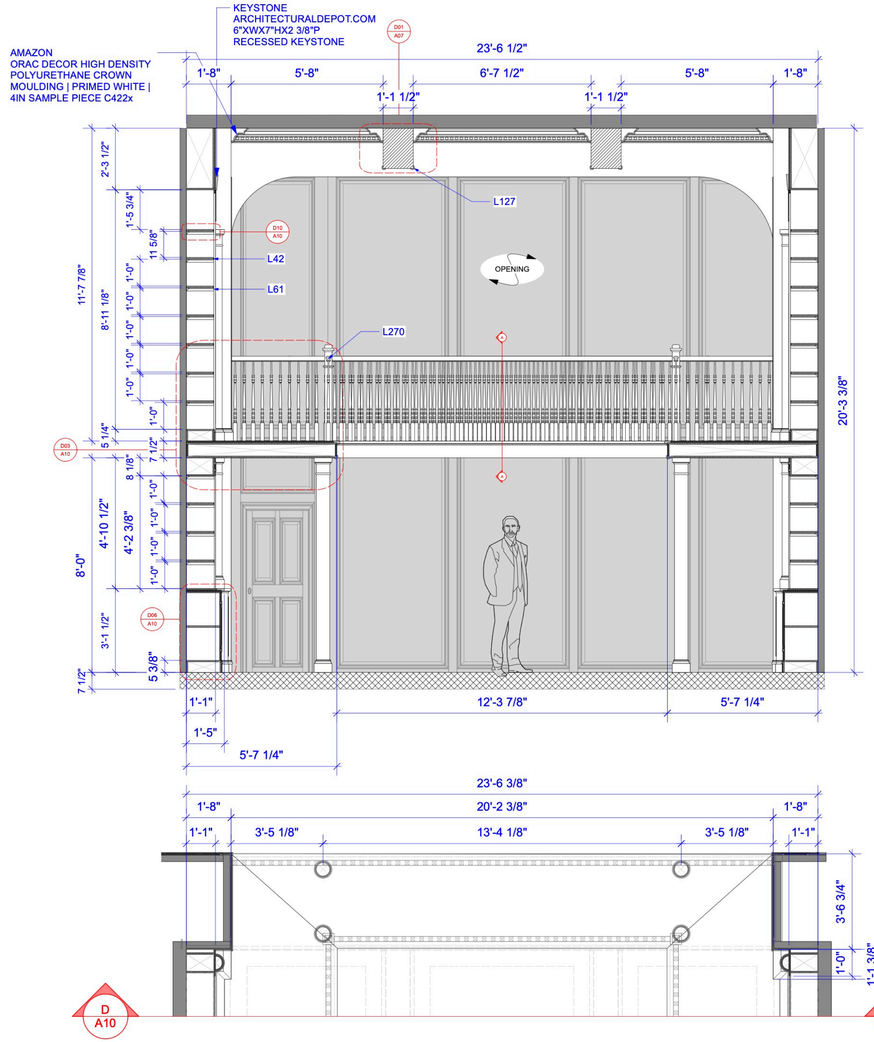


1 / A10 HERO LIBRARY ELEVATION - D
Scale: 3/8" = 1'-0"

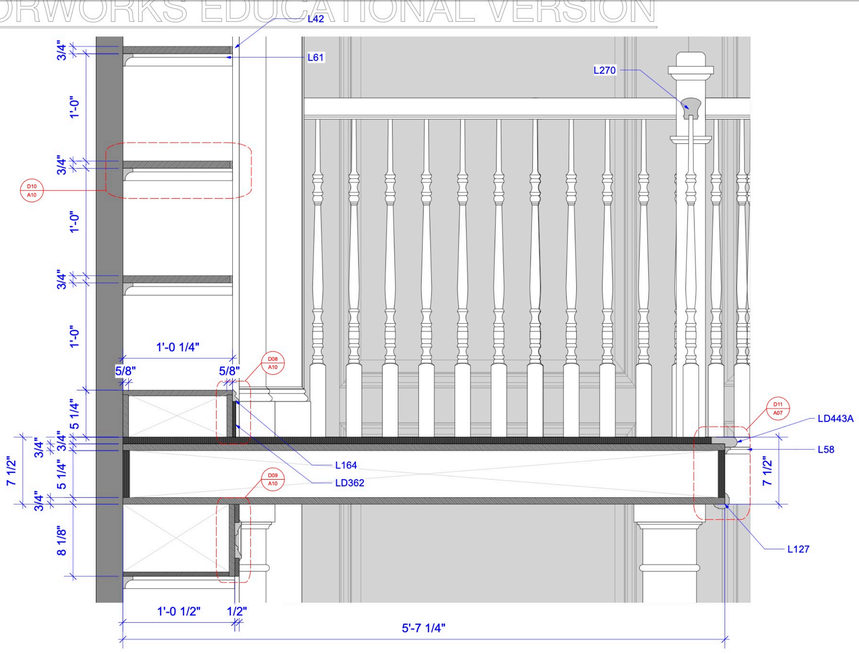


D03 / A10 DETAIL 03 - FIREPLACE ROOM - SPLIT LEVEL DETAIL
Scale: 1 1/2" = 1'-0"

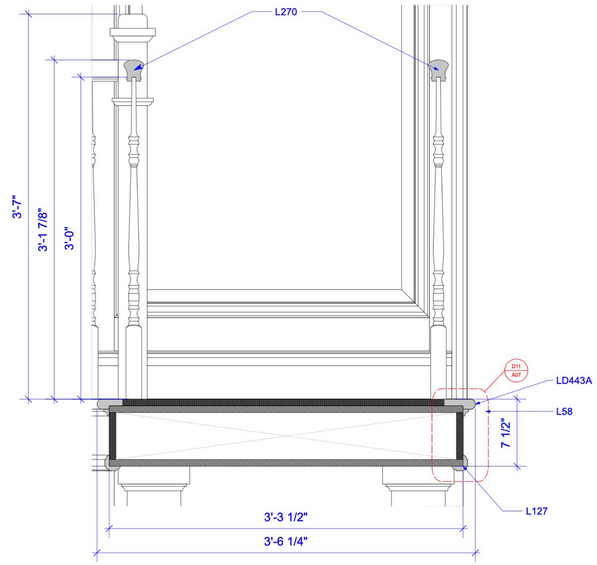


A-A / A10 SECTION- SPLIT LEVEL A-A
Scale: 1 1/2" = 1'-0"

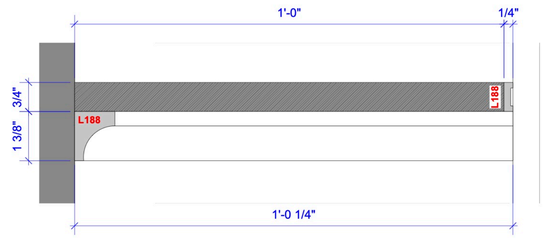

D10 / A10 DETAIL 10 - BOOKCASE SHELF DETAIL
Scale: Half Actual Size

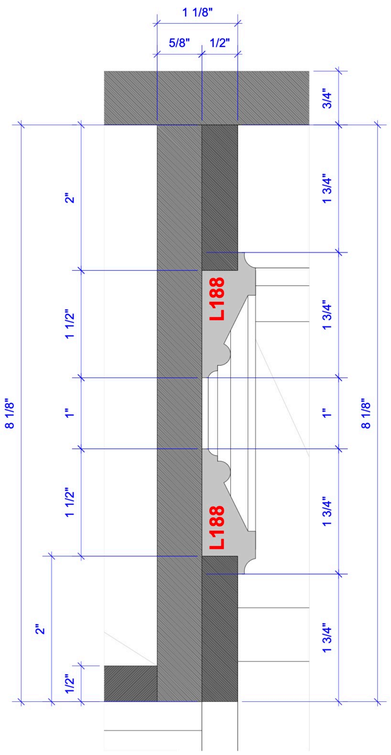

D09 / A10 DETAIL 09 - BOOKCASE DETAIL
Scale: Actual Size

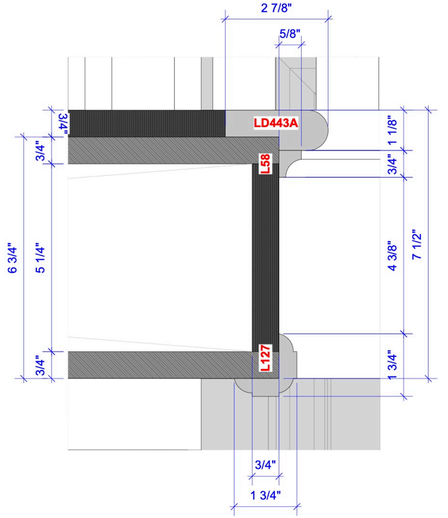


D11 / A10 DETAIL 11 - SPLIT LEVEL DETAIL
Scale: Half Actual Size


MALLORY GABBARD	TITLE OF SHOW: **HERO LIBRARY**
SET: HERO LIBRARY	SCALE: **AS NOTED**
SET # **101**	DRAWING: HERO LIBRARY - ELEVATIONS D-D/DETAILS
	DATE: 04/06/2024
LOCATION: YORK STAGES, 1410 STORY AVENUE, BRONX, NY 10473	PREP DATE: FORVER
SHEET # **A10** OF: 21	DRAWN BY: MALLORY GABBARD — CELL: 512-981-9600
	SHOOT DATE: IN MY DREAMS


VECTORWORKS EDUCATIONAL VERSION

VECTORWORKS EDUCATIONAL VERSION

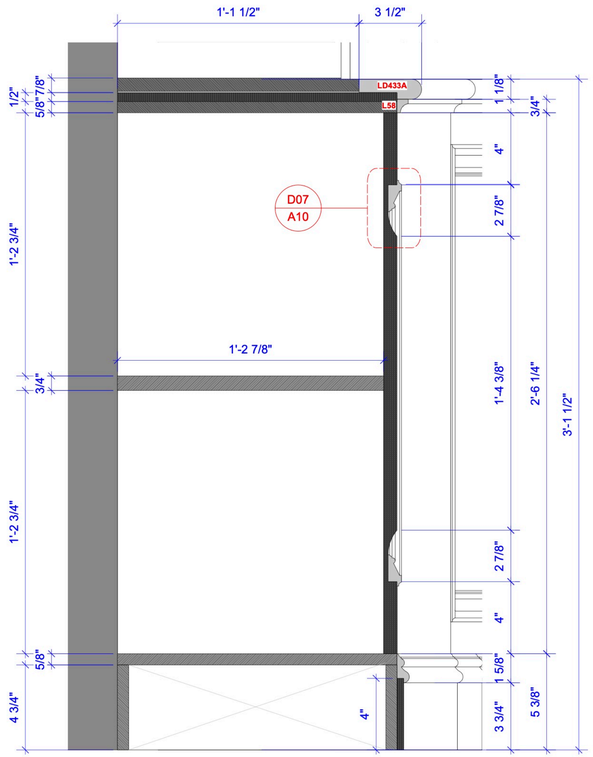

D6 A11 DETAIL 06 - BOOKCASE CABINETS
Scale: 3" = 1'-0"

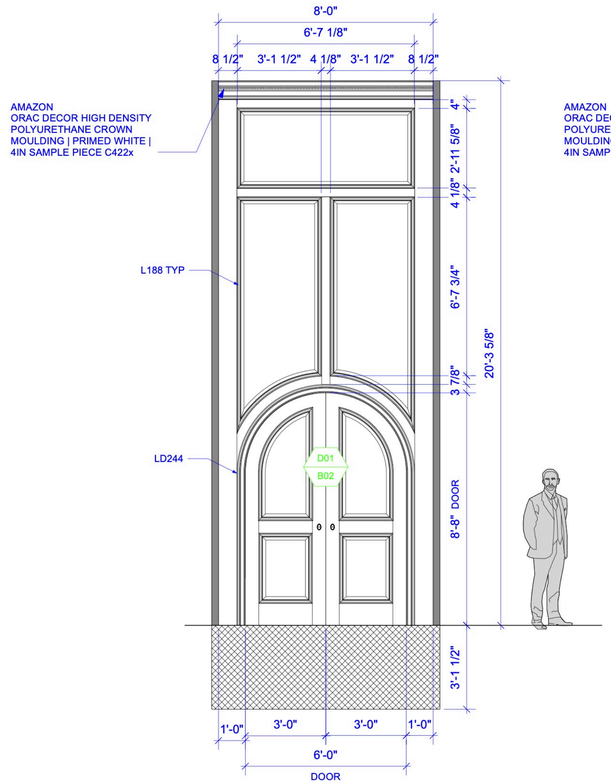

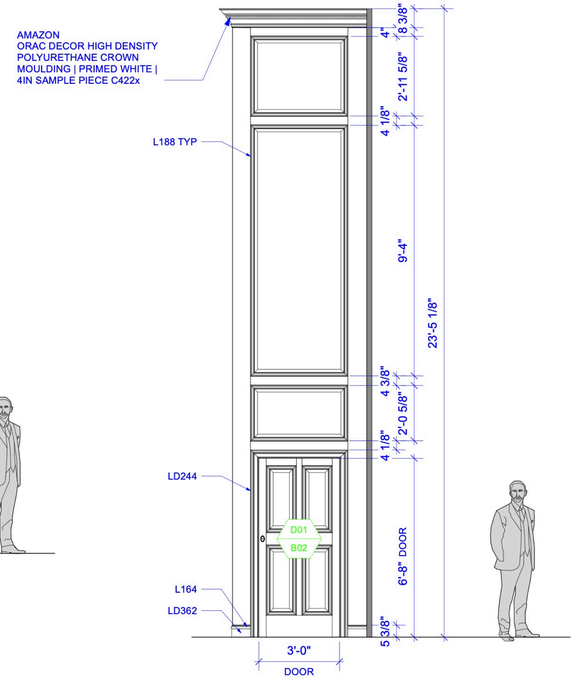





H01 A11 **TYP. CABINET HINGE REFERENCE:**
UNIQANTIQHARDWARESUPPLY.COM
NON MORTISE BRASS PLATED HINGE WITH FINIALS | 2" HINGE X 7/8" WIDE
X2 PER DOOR




H02 A11 **TYP. CABINET DOOR KNOB REFERENCE:**
WAYFAIR.COM
VICTORIAN 1 3/4" LENGTH OVAL KNOB
X1 PER DOOR

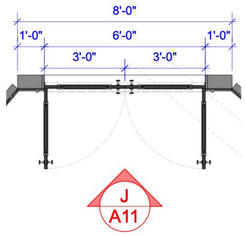


1 A11 HERO LIBRARY ELEVATION - J
Scale: 3/8" = 1'-0"

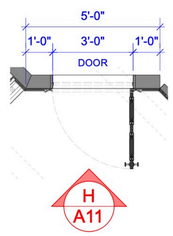

3 A11 HERO LIBRARY ELEVATION - H
Scale: 3/8" = 1'-0"

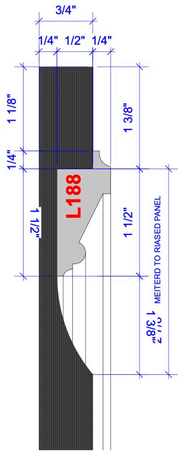

D07 A11 DETAIL 07 - BOOKCASE CABINET DETAIL
Scale: Actual Size

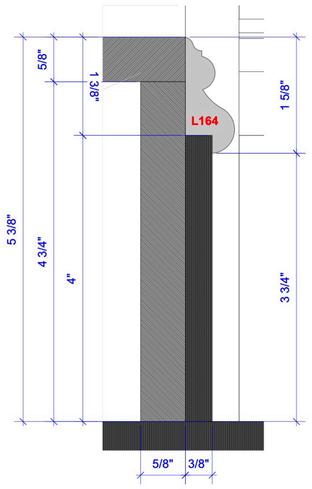



D08 A11 DETAIL 08 - BASEBOARD BASECAP DETAIL
Scale: Actual Size

MALLORY GABBARD	TITLE OF SHOW: **HERO LIBRARY**
	SET: **HERO LIBRARY**
SET # **101**	DRAWING: **HERO LIBRARY - ELEVATIONS J-J/H-H/DETAILS**
SHEET # **A11** OF: 21	LOCATION: **YORK STAGES 1410 STORY AVENUE BRONX, NY 10473**
	DRAWN BY: **MALLORY GABBARD** CELL: **512-981-9600**
	SCALE: **AS NOTED**
	DATE: **04/06/2024**
	PREP DATE: **FORVER**
	SHOOT DATE: **IN MY DREAMS**

VECTORWORKS EDUCATIONAL VERSION

VECTORWORKS EDUCATIONAL VERSION

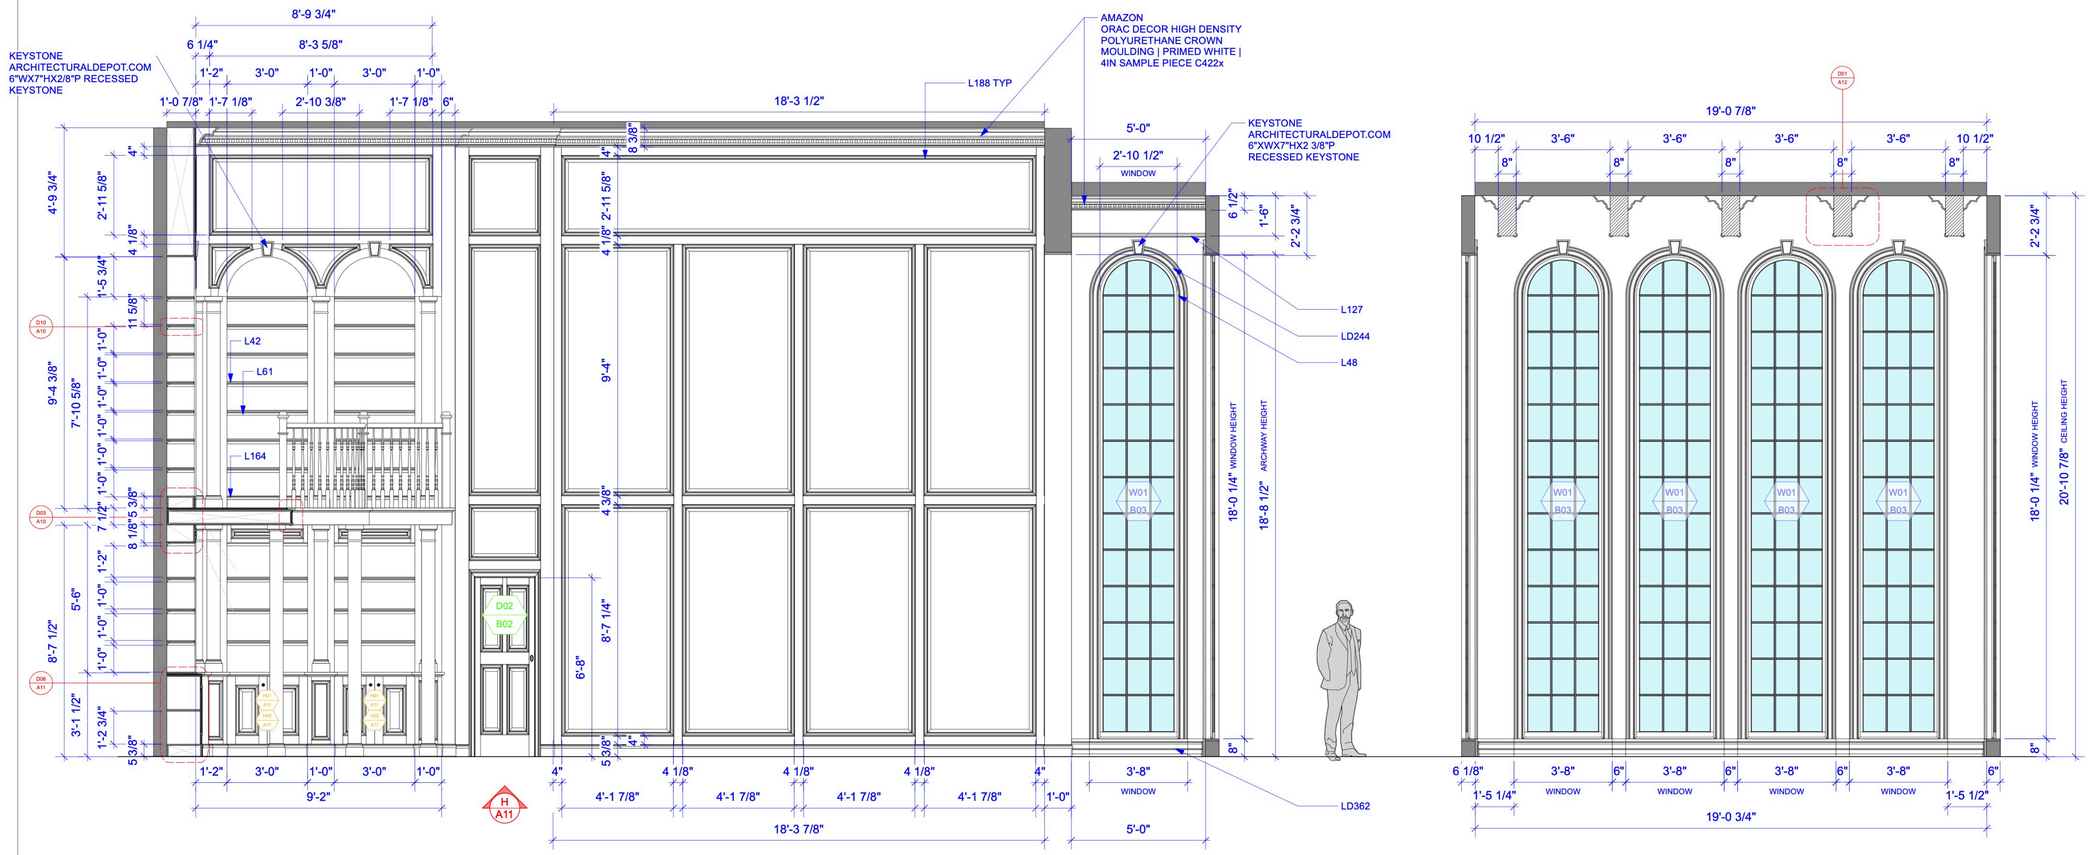


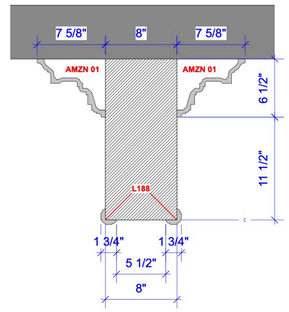


D01 / A12 DETAIL 01 - CEILING BEAM DETAIL
Scale: 1 1/2" = 1'-0"



TYP. CROWN MOLDING REFERENCE:
AMAZON
ORAC DECOR HIGH DENSITY POLYURETHANE CROWN MOULDING | PRIMED WHITE | 4IN SAMPLE PIECE C422x

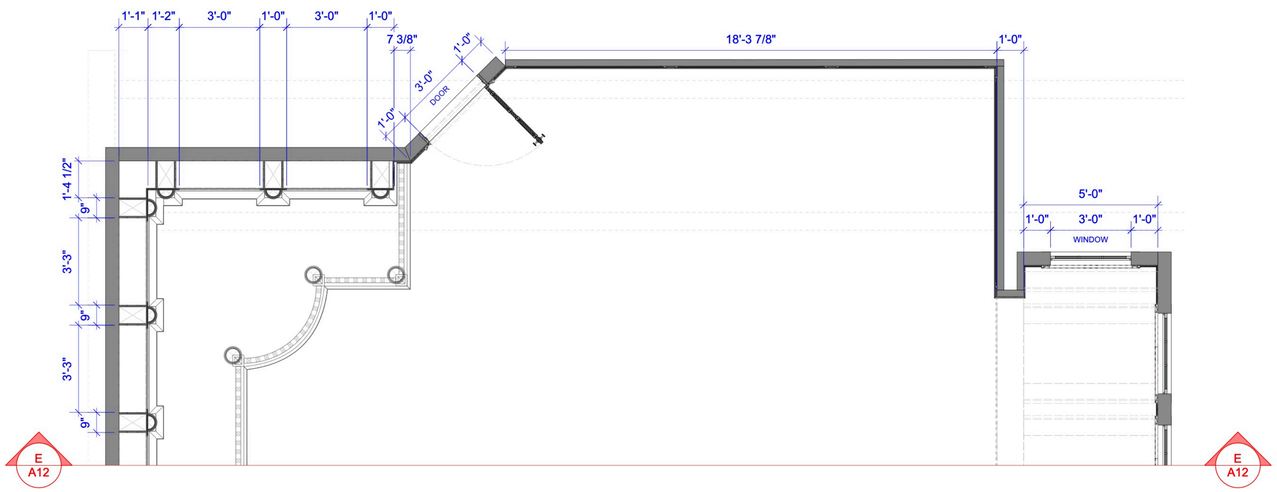

1 / A12 HERO LIBRARY ELEVATION - E
Scale: 3/8" = 1'-0"

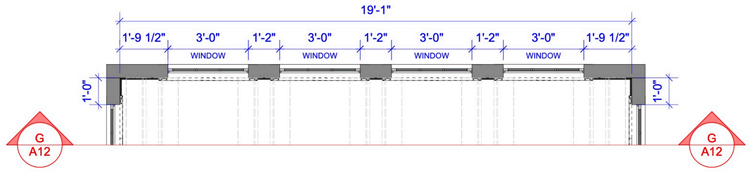

2 / A12 HERO LIBRARY ELEVATION - G
Scale: 3/8" = 1'-0"

MALLORY GABBARD

TITLE OF SHOW:
HERO LIBRARY


SET: HERO LIBRARY
DRAWING: HERO LIBRARY - ELEVATIONS E-E/G-G
LOCATION: YORK STAGES, 1410 STORY AVENUE, BRONX, NY 10473
DRAWN BY: MALLORY GABBARD
CELL: 512-981-9600


SCALE: 3/8" = 1'-0" OR AS NOTED
DATE: 04/06/2024
PREP DATE: FORVER
SHOOT DATE: IN MY DREAMS

SET # 101
SHEET # A12
OF: 21

VECTORWORKS EDUCATIONAL VERSION

VECTORWORKS EDUCATIONAL VERSION

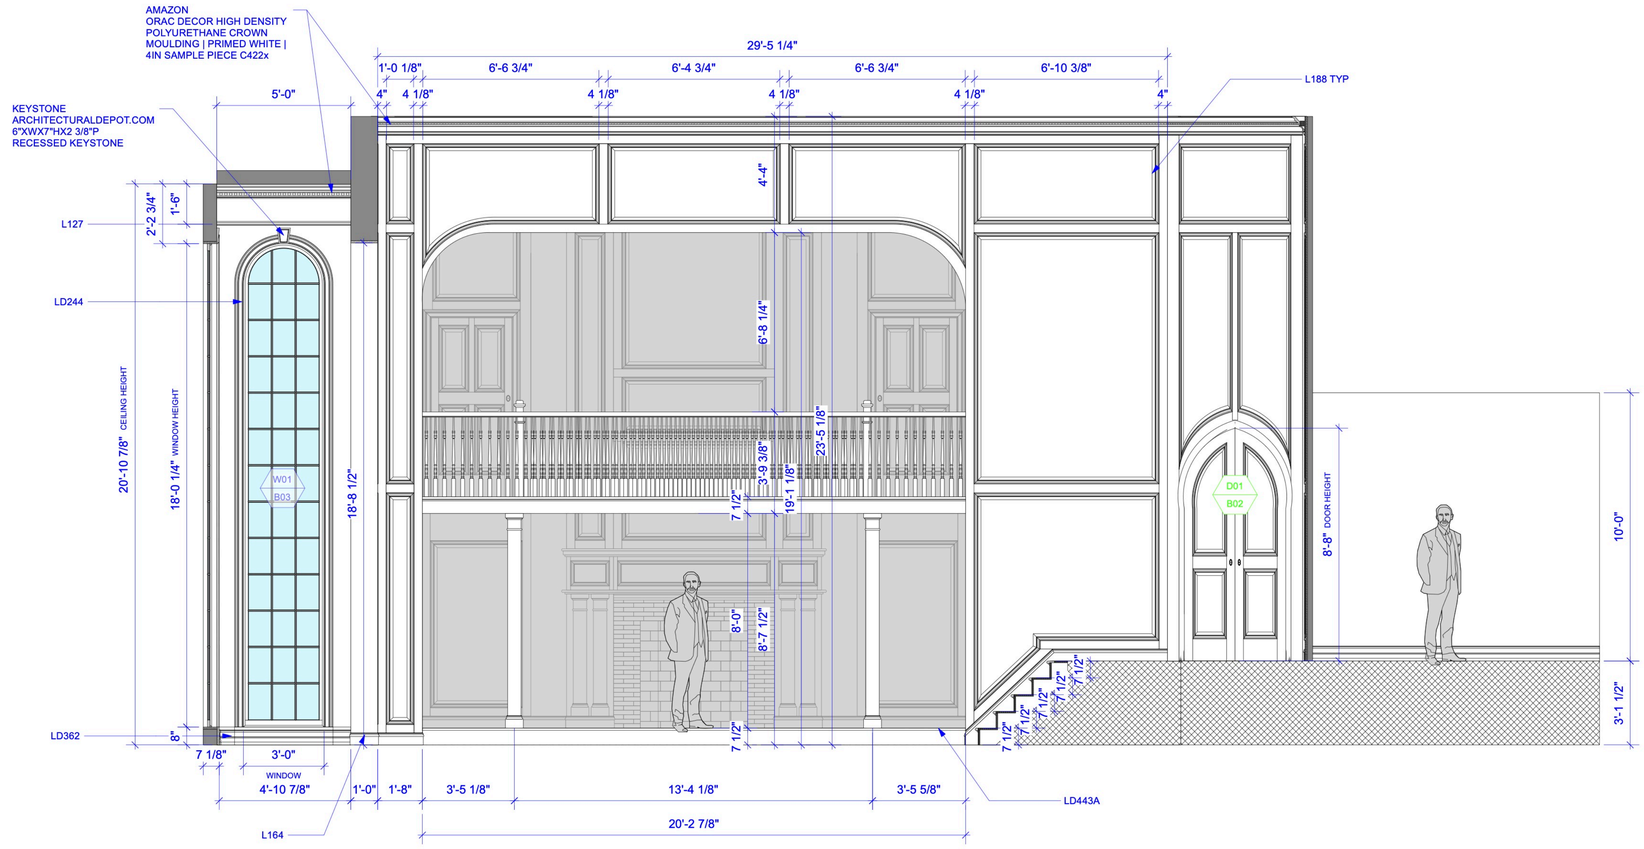

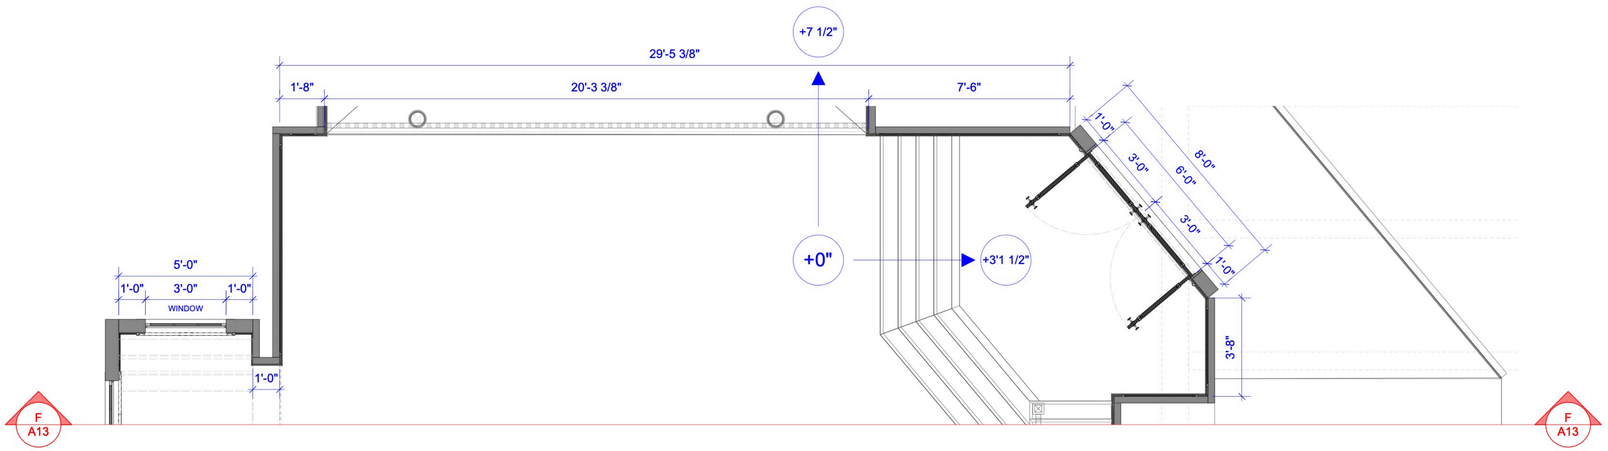


1 A13 HERO LIBRARY ELEVATION - F
Scale: 3/8" = 1'-0"


MALLORY GABBARD	TITLE OF SHOW: HERO LIBRARY	
	SET: HERO LIBRARY	SCALE: 3/8" = 1'-0"
SET # 101	DRAWING: HERO LIBRARY - ELEVATIONS F-F	DATE: 04/06/2024
	LOCATION: YORK STAGES 1410 STORY AVENUE BRONX, NY 10473	PREP DATE: FORVER
SHEET # A13 OF: 21	DRAWN BY: MALLORY GABBARD CELL: 512-981-9600	SHOOT DATE: IN MY DREAMS

VECTORWORKS EDUCATIONAL VERSION


VECTORWORKS EDUCATIONAL VERSION

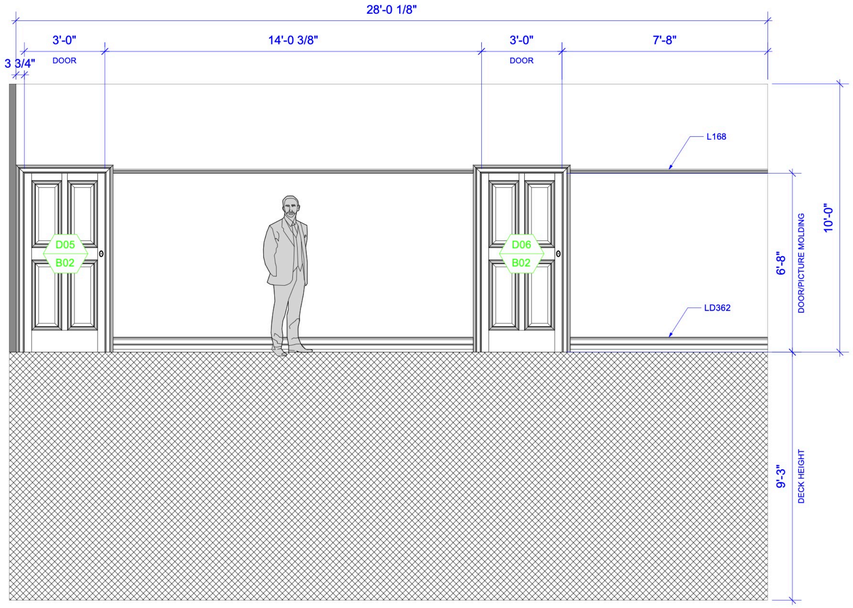


1 A14 HERO LIBRARY ELEVATION - M
Scale: 3/8" = 1'-0"

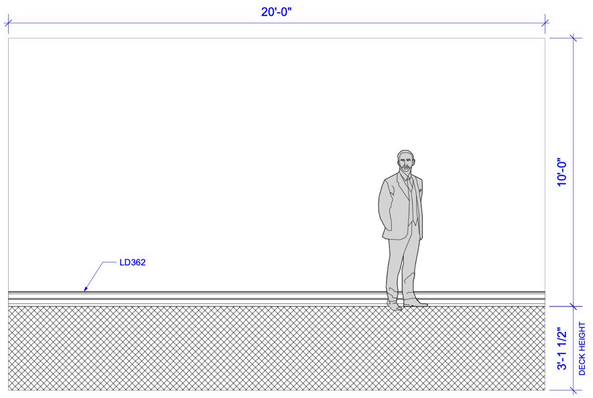



2 A14 HERO LIBRARY ELEVATION - K
Scale: 3/8" = 1'-0"

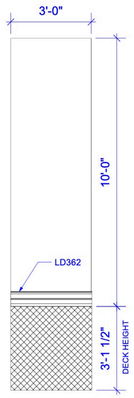

3 A14 HERO LIBRARY ELEVATION - L
Scale: 3/8" = 1'-0"

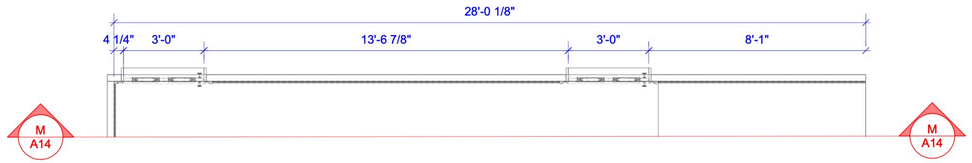

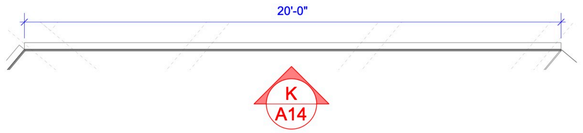

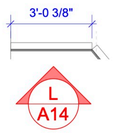

MALLORY GABBARD

TITLE OF SHOW :
HERO LIBRARY

SET #
101

SHEET #
A14
OF: 21

SET:
HERO LIBRARY

DRAWING:
HERO LIBRARY - ELEVATIONS K-K/L-L/M-M

LOCATION:
YORK STAGES
1410 STORY AVENUE
BRONX, NY 10473

DRAWN BY:
MALLORY GABBARD

CELL:
512-981-9600

SCALE:
3/8" = 1'-0"

DATE:
04/06/2024

PREP DATE:
FORVER

SHOOT DATE:
IN MY DREAMS

VECTORWORKS EDUCATIONAL VERSION

VECTORWORKS EDUCATIONAL VERSION

DOOR SCHEDULE

IDENTIFICATION				DOOR DIMENSIONS			DOOR FINISH		HARDWARE			
SYMBOL	QUANTITY	SET NAME	LOCATION ON SET	WIDTH	HEIGHT	THICKNESS	INT COLOR	EXT COLOR	HINGES	LOCKSET	FINISH	ETC
D01 B02	X1 L X1 R	HERO LIBRARY	MAIN ENTRY/EXIT	3'-0"	6'8"	1 3/8"	MATCH PANELING	MATCH PANELING	H 6" LEAF H 4" LEAD W 1 3/4" W 4" LINK	H 7 7/8" W 2 5/8" X2 PER DOOR (FRONT/BACK) LINK	POLISHED BRASS	NA
D02 B02	X3 SEE PLAN FOR HINGE DIRECTION	HERO LIBRARY	-MAIN ROOM -FIREPLACE ROOM SPLIT LEVE	3'-0"	6'8"	1 3/8"	MATCH PANELING	MATCH PANELING	"H 6" LEAF H 4" LEAD W 1 3/4" W 4" LINK	H 7 7/8" W 2 5/8" X2 PER DOOR (FRONT/BACK) LINK	POLISHED BRASS	SEE PLAN FOR HINGE DIRECTION

WINDOW SCHEDULE

IDENTIFICATION			WINDOW DIMENSIONS			WINDOW FINISH		HARDWARE FINISH		FUNCTION	
SYMBOL	SET NAME	LOCATION ON SET	WIDTH	HEIGHT	SILL	INT COLOR	EXT COLOR	HARDWARE	HARDWARE FINISH	SWING FROM EXT VIEW	TYPE
W01 B03	HERO LIBRARY	WINDOW ROOM	3'-0"	17'-11 5/8"	0'-8"	MATCH TO PANELING	NA	NA	NA	NA	PALLADIAN WINDOW

HARDWARE SCHEDULE

IDENTIFICATION				DIMENSIONS			FINISH			HARDWARE		
SYMBOL	QUANTITY	SET NAME	LOCATION ON SET	WIDTH	HEIGHT	THICKNESS	INT COLOR	EXT COLOR	FINISH	HINGES	LOCKSET	FINISH
H01 A11	X2 PER CABINET DOOR	HERO LIBRARY	-MAIN ROOM BOOKCASES -FIREPLACE ROOM BOOKCASES	7/8"	2"	NA	NA	NA	POLISHED BRASS	UNIQANTIQHARDWARESUPPLY.COM LINK	NA	POLISHED BRASS
H02 A11	X1 PER CABINET DOOR	HERO LIBRARY	-MAIN ROOM BOOKCASES -FIREPLACE ROOM BOOKCASES	1 1/8"	1 3/4"	1 3/8"	NA	NA	POLISHED BRASS	WAYFAIR.COM LINK	NA	POLISHED BRASS



TYP. DOOR KNOB REFERENCE:
VAN DYKES RESTORERS
Nostalgic Warehouse - Meadows Plate Passage Victorian Door Knob in Polished Brass
-MEAVIC - 709191 - 2 3/4" Backset

QUANTITY: X6 PAIRS



TYP. HINGE REFERENCE:
VAN DYKES RESTORERS
RESTORERS VINE DOOR HING - 4"
-POLISHED BRASS FINISH
-X2 PER DOOR



TYP. CABINET DOOR KNOB REFERENCE:
WAYFAIR.COM
VICTORIAN 1 3/4" LENGTH OVAL KNOB
X1 PER DOOR



TYP. CABINET HINGE REFERENCE:
UNIQANTIQHARDWARESUPPLY.COM
NON MORTISE BRASS PLATED HINGE WITH FINIALS | 2" HINGE X 7/8" WIDE
X2 PER DOOR

MALLORY GABBARD

SET # **101**

SHEET # **B01**

OF: 21

TITLE OF SHOW :
HERO LIBRARY

SET:
HERO LIBRARY

DRAWING:
HERO LIBRARY - SCHEDULES : WINDOW/DOOR/HARDWARE

LOCATION:
YORK STAGES
1410 STORY AVENUE
BRONX, NY 10473

DRAWN BY:
MALLORY GABBARD

CELL:
512-981-9600

SCALE:
NOT TO SCALE


DATE:
04/06/2024

PREP DATE:
FORVER


SHOOT DATE:
IN MY DREAMS


VECTORWORKS EDUCATIONAL VERSION

VECTORWORKS EDUCATIONAL VERSION

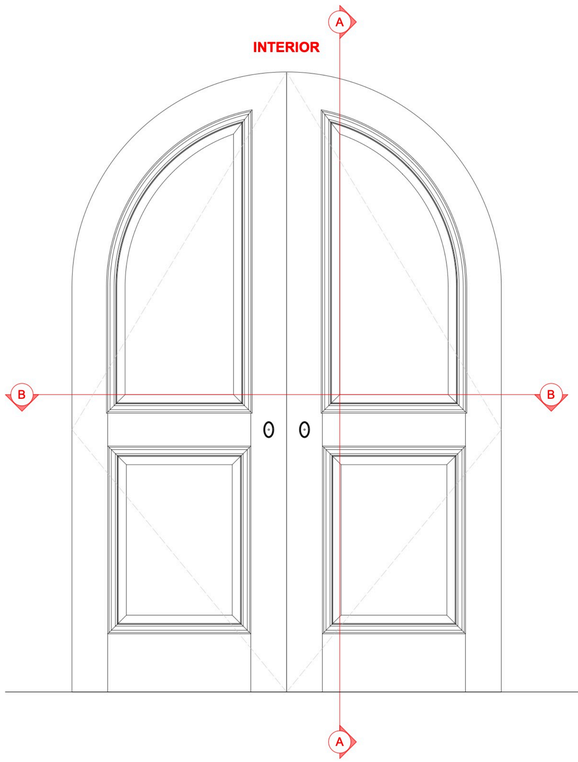



SECTION A-A

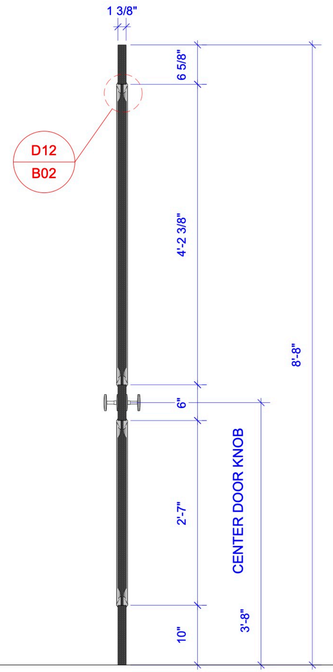

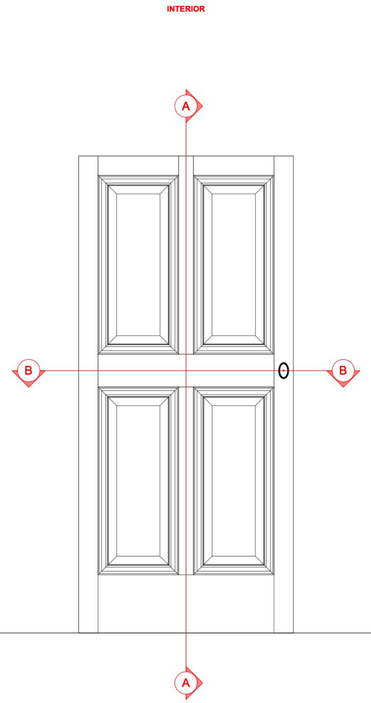

SECTION A-A

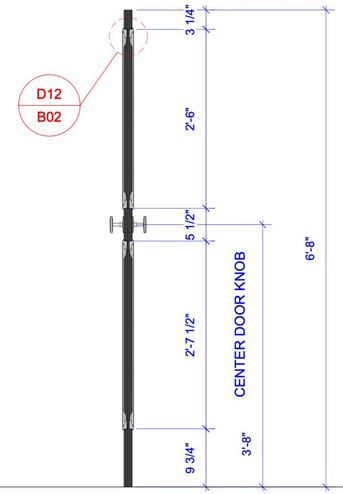


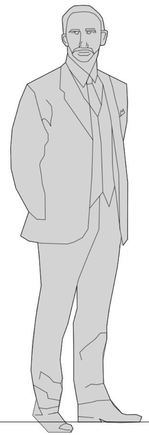




TYP. DOOR KNOB REFERENCE:
VAN DYKES RESTORERS
Nostalgic Warehouse - Meadows Plate Passage
Victorian Door Knob in Polished Brass
-MEAVIC - 709191 - 2 3/4" Backset


QUANTITY: X6 PAIRS

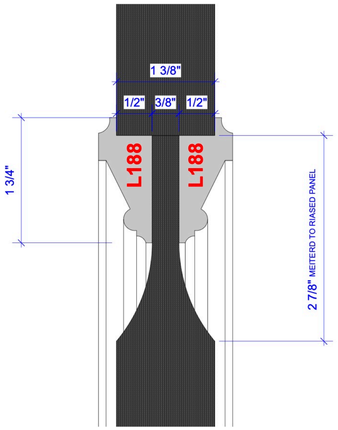

D12 / B02 DETAIL 12 - DOOR 01 - MOLDING DETAIL
Scale: Actual Size

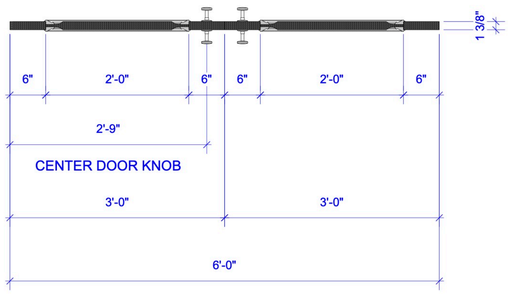

SECTION B-B

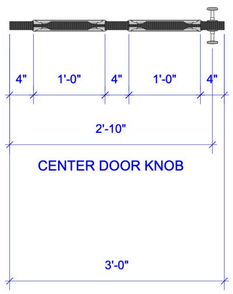

SECTION B-B



TYP. DOOR FINISH REFERENCE:
MATCH TO FLOORING



TYP. HINGE REFERENCE:
VAN DYKES RESTORERS
RESTORERS VINE DOOR HING - 4"
-POLISHED BRASS FINISH
-X2 PER DOOR

DOOR NOTES:

- **TYP. DOOR CASING: LD361**
- **TYP. BASEBOARD: LD362**
- **TYP. TOE KICK: L48**
- **SET BACK ALL CASING FOR WINDOWS & DOORS 1/8" FROM OPENING**
- **ALL WALLS TO BE PAINTED BM 2124-70 : SEMI GLOSS**
- **ALL WINDOWS TO BE DOUBLE HUNG**
- **SEE DOOR/WINDOW SCHEDULE ON SHEET B01**

D01 / B02 DOOR 01 - GP/ELEVATION/SECTION
Scale: 1" = 1'-0"

D02 / B02 DOOR 02 - GP/ELEVATION/SECTION
Scale: 1" = 1'-0"

MALLORY GABBARD

TITLE OF SHOW: **HERO LIBRARY**

SET: **HERO LIBRARY**

DRAWING: **HERO LIBRARY - DOOR ELEVATIONS/DETAILS**

LOCATION: **YORK STAGES**
1410 STORY AVENUE
BRONX, NY 10473

DRAWN BY: **MALLORY GABBARD** CELL: **512-981-9600**

SCALE: **AS NOTED**

DATE: **04/06/2024**

PREP DATE: **FOREVER**

SHOOT DATE: **IN MY DREAMS**


SET # **101**


SHEET # **B02**

OF: 21


VECTORWORKS EDUCATIONAL VERSION

VECTORWORKS EDUCATIONAL VERSION

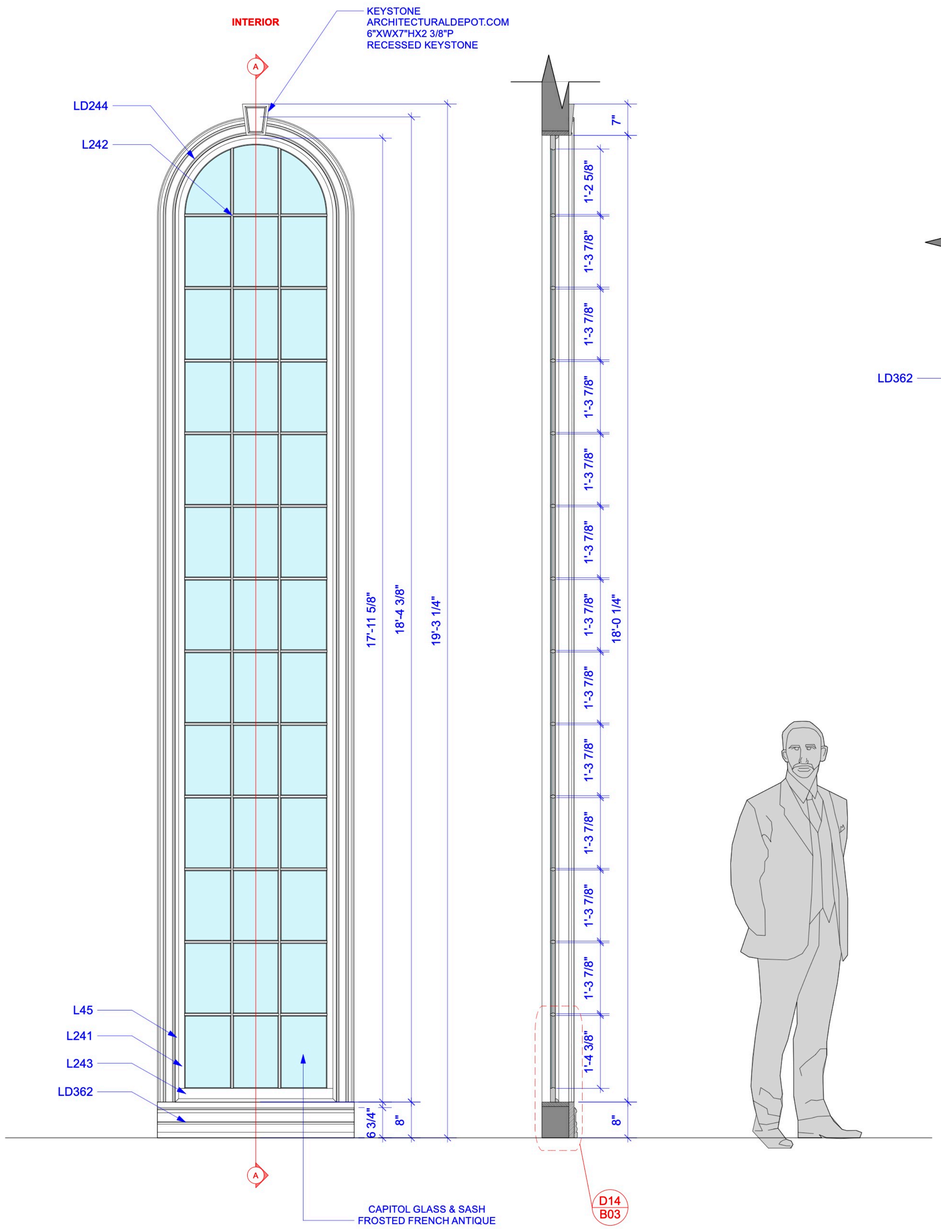

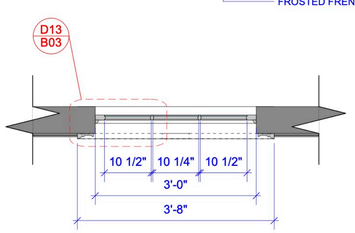

W01 / B03 WINDOW 01 - GP/ELEVATION/SECTION
Scale: 3/4" = 1'-0"

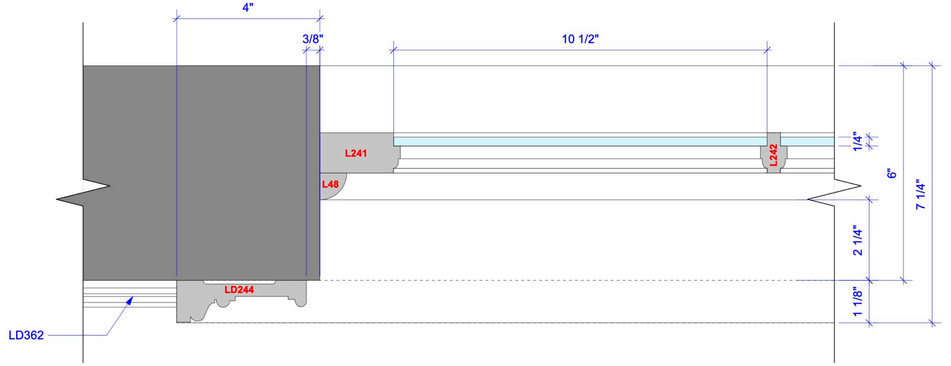

D13 / B03 DETAIL 13 - WINDOW 01 - MOLDING DETAIL
Scale: Half Actual Size

WINDOW 01 GLASS REFERENCE:
CAPITOL GLASS & SASH CO.
FROSTED FRENCH ANTIQUE

10 1/2" X 1'4 3/8"
QUANTITY: X2 PANES PER WINDOW


10 1/2" X 1'3 7/8"
QUANTITY: X22 PANES PER WINDOW


10 1/2" X 1'2 5/8"
QUANTITY: X2 PANES PER WINDOW
NOTE: CUT TO CURVE ON SITE

10 1/4" X 1'4 3/8"
QUANTITY: X1 PANES PER WINDOW

10 1/4" X 1'3 7/8"
QUANTITY: X11 PANES PER WINDOW

10 1/4" X 1'2 5/8"
QUANTITY: X1 PANES PER WINDOW
NOTE: CUT TO CURVE ON SITE

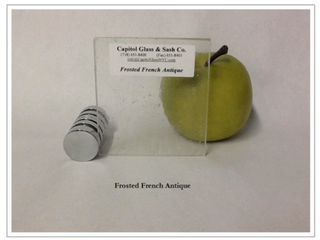

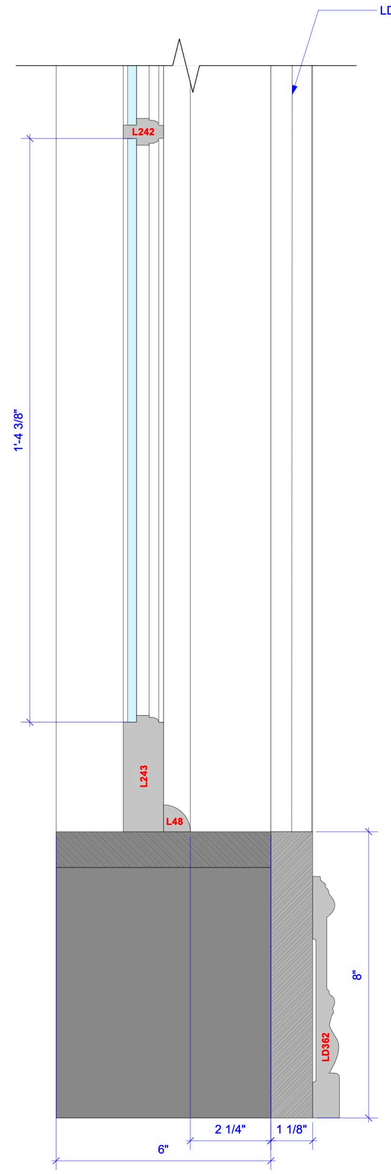

D14 / B03 DETAIL 14 - WINDOW 01 - MOLDING DETAIL
Scale: Half Actual Size

WINDOW NOTES:

- **TYP. WINDOW CASING: LD244**
- **SET BACK ALL CASING FOR WINDOWS & DOORS 1/8" FROM OPENING**
- **ALL WALLS TO BE STAINED VARATHANE DARK WALNUT / MATCH TO HARDWOOD FLOOR**
- **SEE DOOR/WINDOW SCHEDULE ON SHEET B01**

MALLORY GABBARD

TITLE OF SHOW: **HERO LIBRARY**

SET: **HERO LIBRARY**

DRAWING: **HERO LIBRARY - WINDOW ELEVATIONS/DETAILS**

LOCATION: **YORK STAGES**
1410 STORY AVENUE
BRONX, NY 10473

SCALE: **AS NOTED**

DATE: **03/22/2024**

PREP DATE: **TBD**

SHOOT DATE: **TBD**

SET # **101**

SHEET # **B03**

OF: 21

DRAWN BY: **MALLORY GABBARD**

CELL: **512-981-9600**

VECTORWORKS EDUCATIONAL VERSION